D.O.T. ORIGINAL

MINNESOTA DEPARTMENT OF TRANSPORTATION
RIGHT OF WAY PLAT NO. 20-26

STATE PROJECT NO. 2006(56=56-21-1)
IN THE WEST HALF OF SECTION 5, T. 107 N., R. 17 W., AND THE EAST HALF OF SECTION 6, T.107 N., R. 17 W.
DODGE COUNTY, MINNESOTA

THE COMMISSIONER OF TRANSPORTATION IS HEREBY DESIGNATING THE DEFINITE LOCATION OF TRUNK HIGHWAY NO. 56 FROM DODGE CENTER TO WEST JUNCTION TRUNK HIGHWAY NO. 14

As shown on this plat prepared by the State of Minnesota Department of Transportation is hereby certified as the official plat of that portion of said T.H.56 within the designated portion of Sections 5 AND 6 and the Commissioner's Order therefor, pursuant to Minnesota Statutes, section 161.16 subd2, section 161.14 Subd.1, and section 161.085.

Commissioner's Order No.	Location	Nature of Interest
68021	PLATS 20-23 THRU 20-29	Definite location, width, access, temporary easement and building removal easement.

Recommended for Certification :

R.L.Dahlen
Director of R/W Operations
Date 10-25-83

Certified :

Richard P.Braun
Commissioner of Transportation
by F.E.Marshall
Assistant Commissioner of Transportation
Date 10/31/83

I hereby certify that this plat was prepared by me or under my direct supervision and that I am a duly Registered Land Surveyor under the Laws of the State of Minnesota ; that this plat meets requirements of Minnesota Statutes, section 116J.16 Subd.2 section 161.14 Subd.1 and section 161.085; that parcel ownerships are correctly described and delineated on the plats; and that the proposed right-of-way boundary lines are correctly designated on the plat.

Certified by John L. Juenen — Registered Land Surveyor, Office of Surveying & Mapping — Reg.No. 10460 — Date 10-28-83

I hereby certify that this plat was surveyed by me or under my direct supervision and that I am a duly Registered Land Surveyor under the Laws of the State of Minnesota; that all measurements are correctly shown on this plat; and that all monuments have been correctly placed as shown on this plat.

Certified by Marlon R. McBroom — Registered Land Surveyor, MN/DOT District Office — Reg.No. 11527 — Date 11-10-83

CONVENTIONAL SYMBOLS

Section Line	Building Removal Easement (B. R. E.)
Quarter Line	R/W Parcel Number
Sixteenth Line	Access Control
Property Line	Access Opening (open)
R/W Boundary (R/W)	Cast Iron Monument or 2"x2" D.O.T. Iron Pipe with
Existing D.O.T. R/W Line	Aluminum Cap
Other Road R/W's	3/4" D.O.T. Iron Pin
Railroad R/W	Other Iron Monument
Private Easement	Concrete or Stone Monument
Temporary Easement (T. E.)	R/W Boundary Corner (B3)

DISTANCES SHOWN TO FEET (65.89 ETC.) ARE EXTRINSIC VALUES.

SCALE : 1 Inch = 200 feet
0 100 200 400 600 800 1000

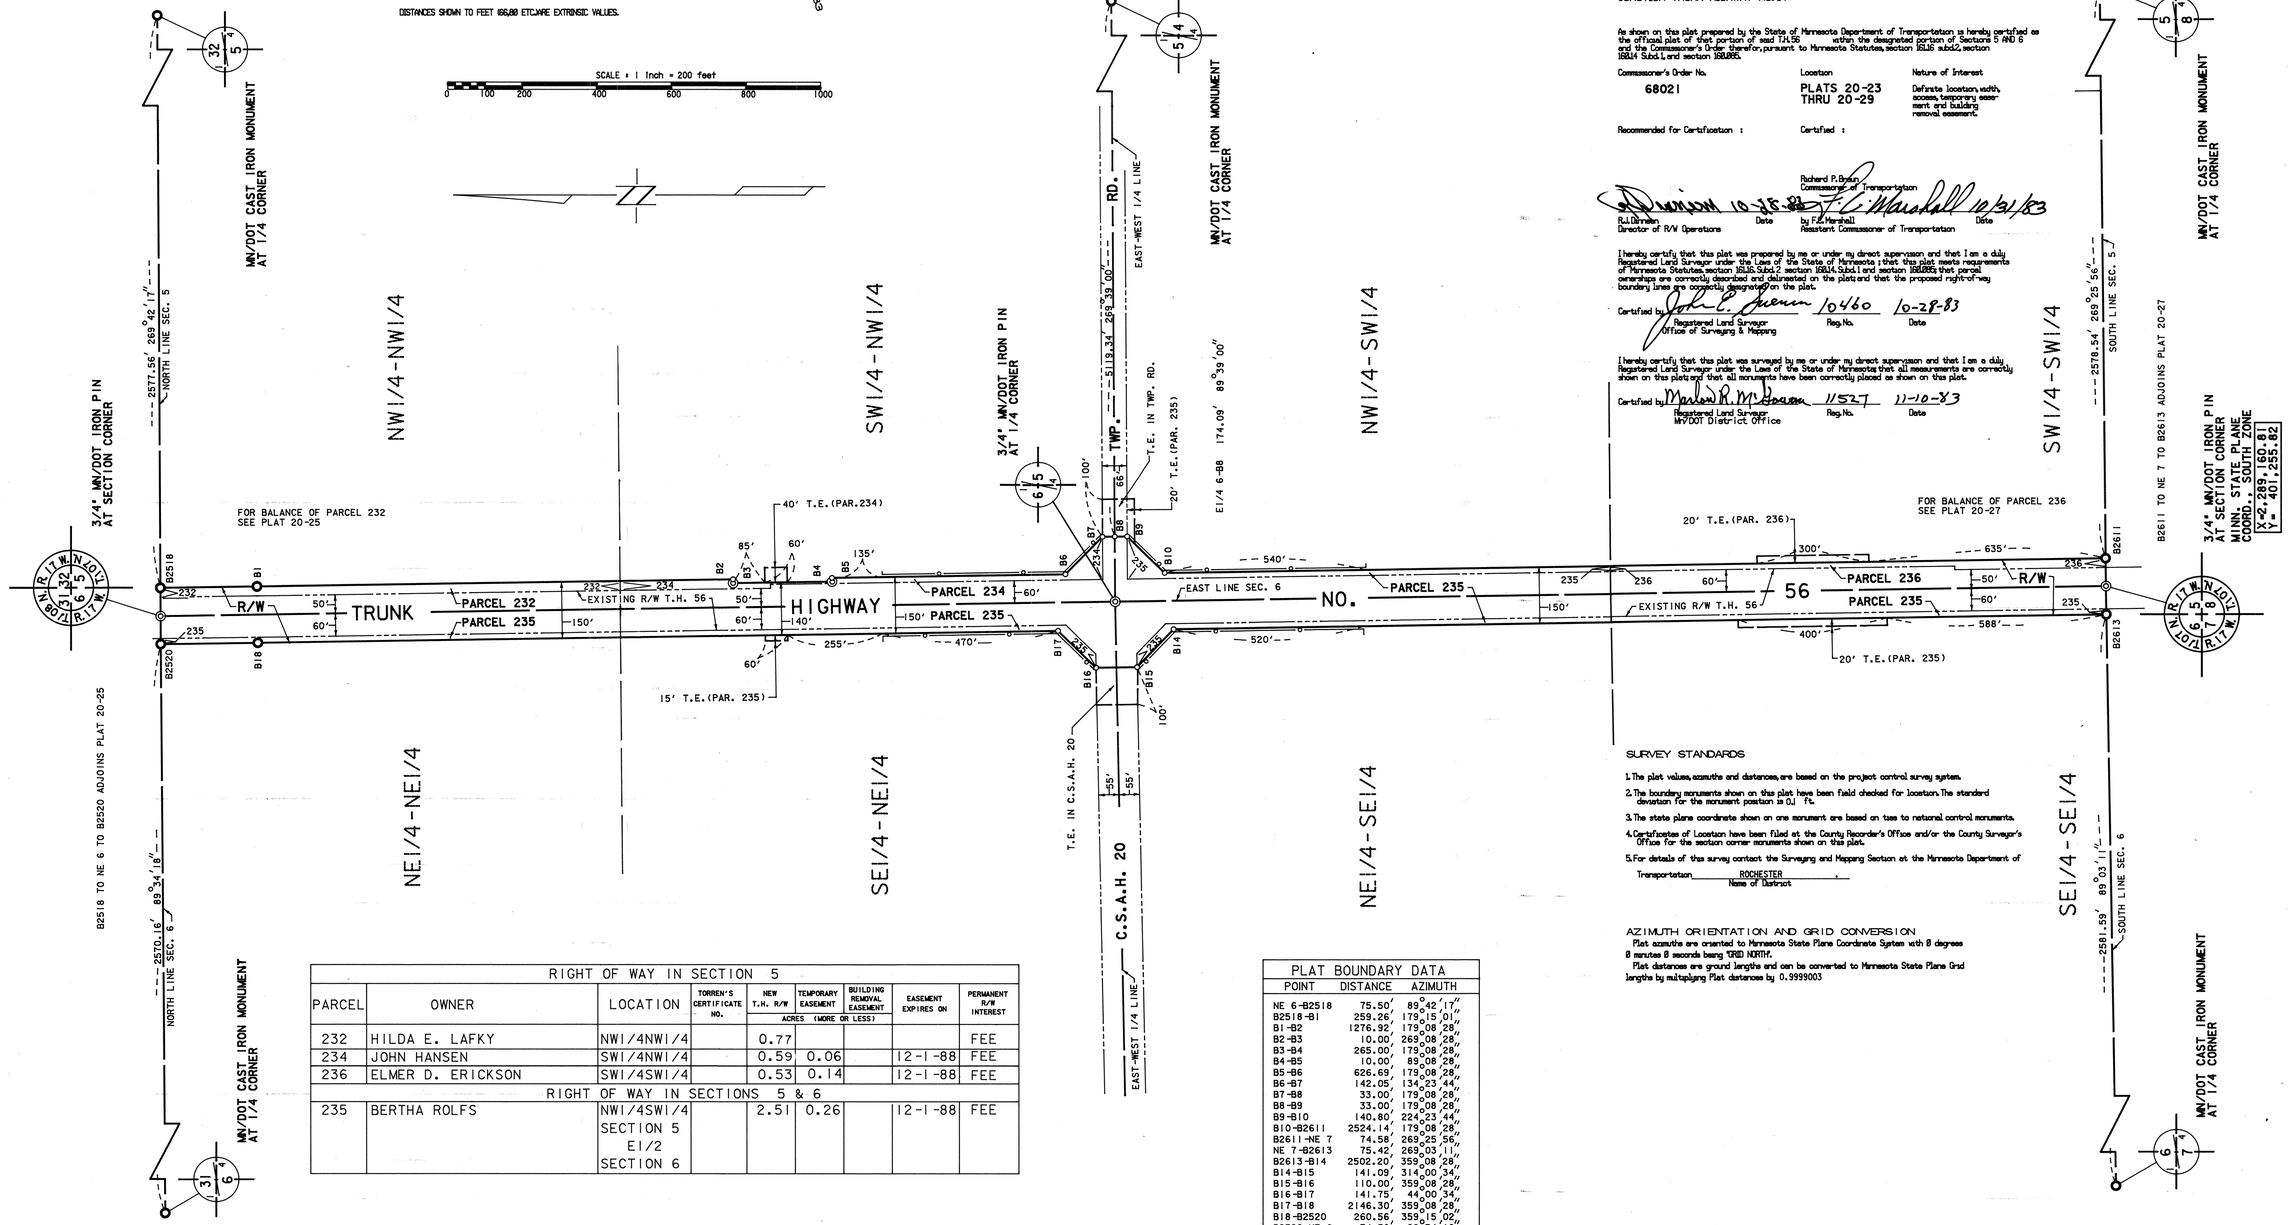

RIGHT OF WAY IN SECTION 5								
PARCEL	OWNER	LOCATION	TORREN'S CERTIFICATE NO.	NEW T.H. R/W	TEMPORARY EASEMENT	BUILDING REMOVAL EASEMENT	EASEMENT EXPIRES ON	PERMANENT R/W INTEREST
				ACRES (MORE OR LESS)				
232	HILDA E. LAFKY	NW1/4NW1/4		0.77				FEE
234	JOHN HANSEN	SW1/4NW1/4		0.59	0.06		12-1-88	FEE
236	ELMER D. ERICKSON	SW1/4SW1/4		0.53	0.14		12-1-88	FEE
RIGHT OF WAY IN SECTIONS 5 & 6								
235	BERTHA ROLFS	NW1/4SW1/4 SECTION 5 E1/2 SECTION 6		2.51	0.26		12-1-88	FEE

PLAT BOUNDARY DATA		
POINT	DISTANCE	AZIMUTH
NE 6-B2518	75.50'	89°42'17"
B2518-B1	259.26'	179°15'01"
B1-B2	1276.92'	179°08'28"
B2-B3	10.00'	269°08'28"
B3-B4	265.00'	179°08'28"
B4-B5	10.00'	89°08'28"
B5-B6	626.69'	179°08'28"
B6-B7	142.05'	134°23'44"
B7-B8	33.00'	179°08'28"
B8-B9	33.00'	179°08'28"
B9-B10	140.80'	224°23'44"
B10-B26I1	2524.14'	179°08'28"
B26I1-NE 7	74.58'	269°25'56"
NE 7-B2613	75.42'	269°03'11"
B2613-B14	2502.20'	359°08'28"
B14-B15	141.09'	314°00'34"
B15-B16	110.00'	359°08'28"
B16-B17	141.75'	44°00'34"
B17-B18	2146.30'	359°08'28"
B18-B2520	260.56'	359°15'02"
B2520-NE 6	74.50'	89°34'18"

SURVEY STANDARDS

1. The plat values, azimuths and distances, are based on the project control survey system.
2. The boundary monuments shown on this plat have been field checked for location. The standard deviation for the monument position is 0.1 ft.
3. The state plane coordinate shown on one monument are based on ties to national control monuments.
4. Certificates of Location have been filed at the County Recorder's Office and/or the County Surveyor's Office for the section corner monuments shown on this plat.
5. For details of this survey contact the Surveying and Mapping Section at the Minnesota Department of Transportation ROCHESTER (Name of District).

AZIMUTH ORIENTATION AND GRID CONVERSION

Plat azimuths are oriented to Minnesota State Plane Coordinate System with 8 degrees 0 minutes 0 seconds being "GRID NORTH".

Plat distances are ground lengths and can be converted to Minnesota State Plane Grid lengths by multiplying Plat distances by 0.9999003

DOC. NO. 58713

OFFICE OF COUNTY RECORDER
DODGE COUNTY, MINN.
I HEREBY CERTIFY THAT THIS PLAT HAS BEEN FILED IN THIS OFFICE AT 2 O'CLOCK P.M. ON DEC 8, 1983 IN BOOK ___ OF ___ PAGE ___
COUNTY RECORDER

PLAT NO. 20-26
S.P. 2006(56=56-21-1)