


Plan of Eli B Ayars Addition
 to Dodge Center Dodge Co Minn
 Survey # 280 } Thru Nov 5th 1874
 # 158 }
 v 8° 15' E Scale 2.00 ch to 1 in = 1:15 84:
 or 40 in to 1 mile
 This Addition is part of the S² of SW 4 Sec 34 - T. 107
 N. 3. 17 W. 5th p.m. Minn was signed by Dodge Co Minn
 Surveyed and Platted by Robert J Perry Co Surveyor & Engineer
 Duplicate Preserved

Description and remarks
 Measurements in feet and chains thus
 66 feet is written 66"
 and 2 Chains and 24 links is written
 2.24 Blocks No 1, 2, 3 near Center
 in large figures Lots numbered from
 1 to 20 near center of lots in small figures
 The Tract of A. L. Wellman in Block 2
 and C. D. Tutthill and M. D. Underwood
 Block 3 are not a part of this Addition

State of Minnesota }
 Dodge Co }
 I hereby Certify that
 This Plat was filed in this Office this
 Twentieth day of August 1875 -
 G. H. Higbe
 Register of Deeds

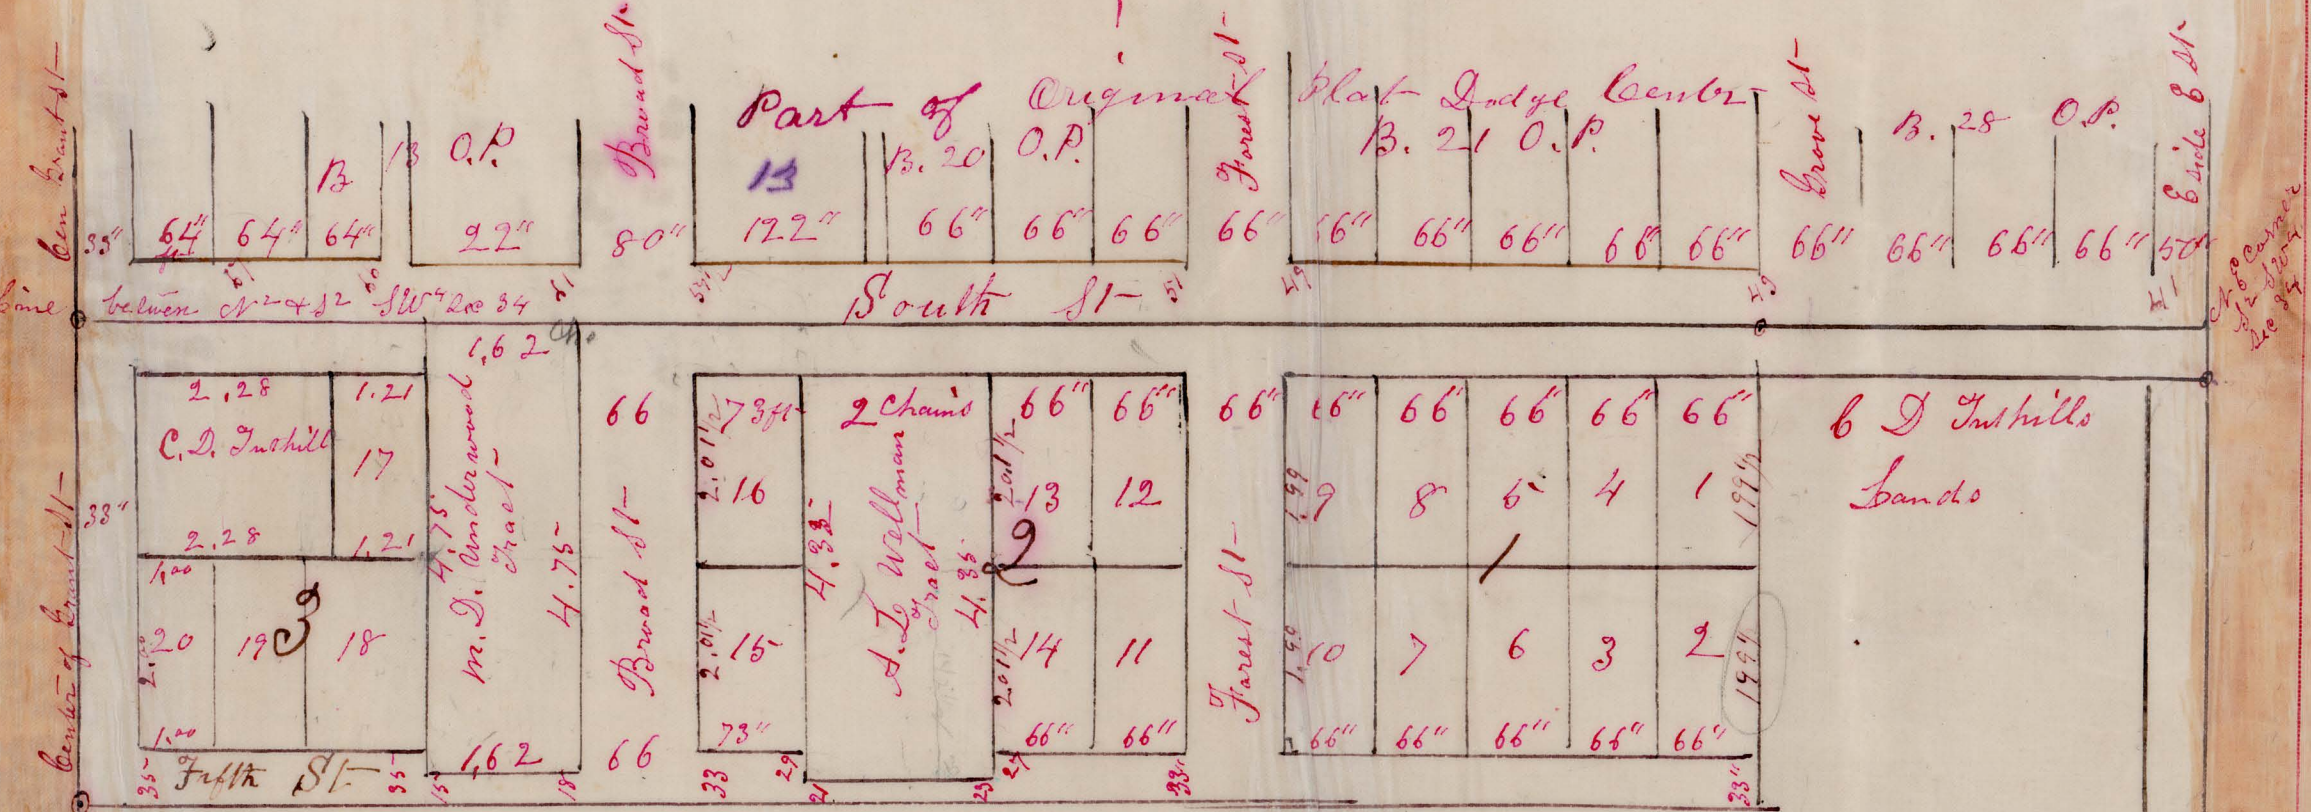

Land divided in tracts
 by C. D. Tutthill

State of _____ }
 Co }
 The undersigned, proprietors of Ayars Addition to Dodge Center
 as shown and described in this plat hereby acknowledge and Certify that
 the said plat here shown is a true Plat and Survey of said Addition
 and they hereby devote the Streets therein described to the public use and benefit
 In Testimony whereof, they have hereunto set their hands and seals
 this 22nd day of March 1875 - signed
 Eli B Ayars LS
 Rebecca J Ayars LS

Exp. paid
 Considered for Taxation
 as Ayars Addition to
 the Village of Dodge Center
 this 20th day of Aug 1875 -
 J. Crummett Auditor
 B. L. W. Eschmider
 Deputy

In presence of
 J. M. Read }
 J. Read }
 State of Wisconsin }
 Co of Walworth }
 so be it known, that on this 22 day of March
 1875 - personally came before me, a Notary Public
 in and for said County E. B. Ayars and Rebecca J Ayars, his wife
 the signers and sealers of the foregoing Plat and acknowledged the
 to be their free act and deed for the purposes therein expressed
 N. J. Read
 Notary Public
 Walworth Co
 Wis