Nickolls & Co Addition to Rice Lake City is located on the South West qr of Sec 6 T 107 R 18 & on the South East quarter of Sec 1 T 107 R 19 West. Streets are all 66 feet wide. All full lots are 60 x 150 feet. Size of fractional lots given on plat. I hereby certify that this within plat is a true and correct Plat of Nickolls & Co's Addition to Rice Lake City as surveyed by me. November A.D. 1857.

James B. Power
Surveyor.

Altered and corrected Aug 21st 1858 by

Geo F. Batchelder Surveyor
Faribault.

We hereby cause the within Plat to be executed and platted for the uses & purposes therein set forth

Geo S. Nickolls
for Nickolls & Co.

State of Iowa } ss
County of Scott }

Be it remembered that on the 21st day of June A.D. 1858 before the undersigned a Commissioner for the State of Minnesota duly appointed & commissioned by the Governor thereof came George S. Nickolls to me well known and acknowledged that he executed the above for the purposes set forth. In witness whereof I have hereunto set my hand and official seal the day and date above written.

H. C. Claypoole Commissioner

(Seal)

Recorded Aug 26th 1858

H. D. Bancroft Register

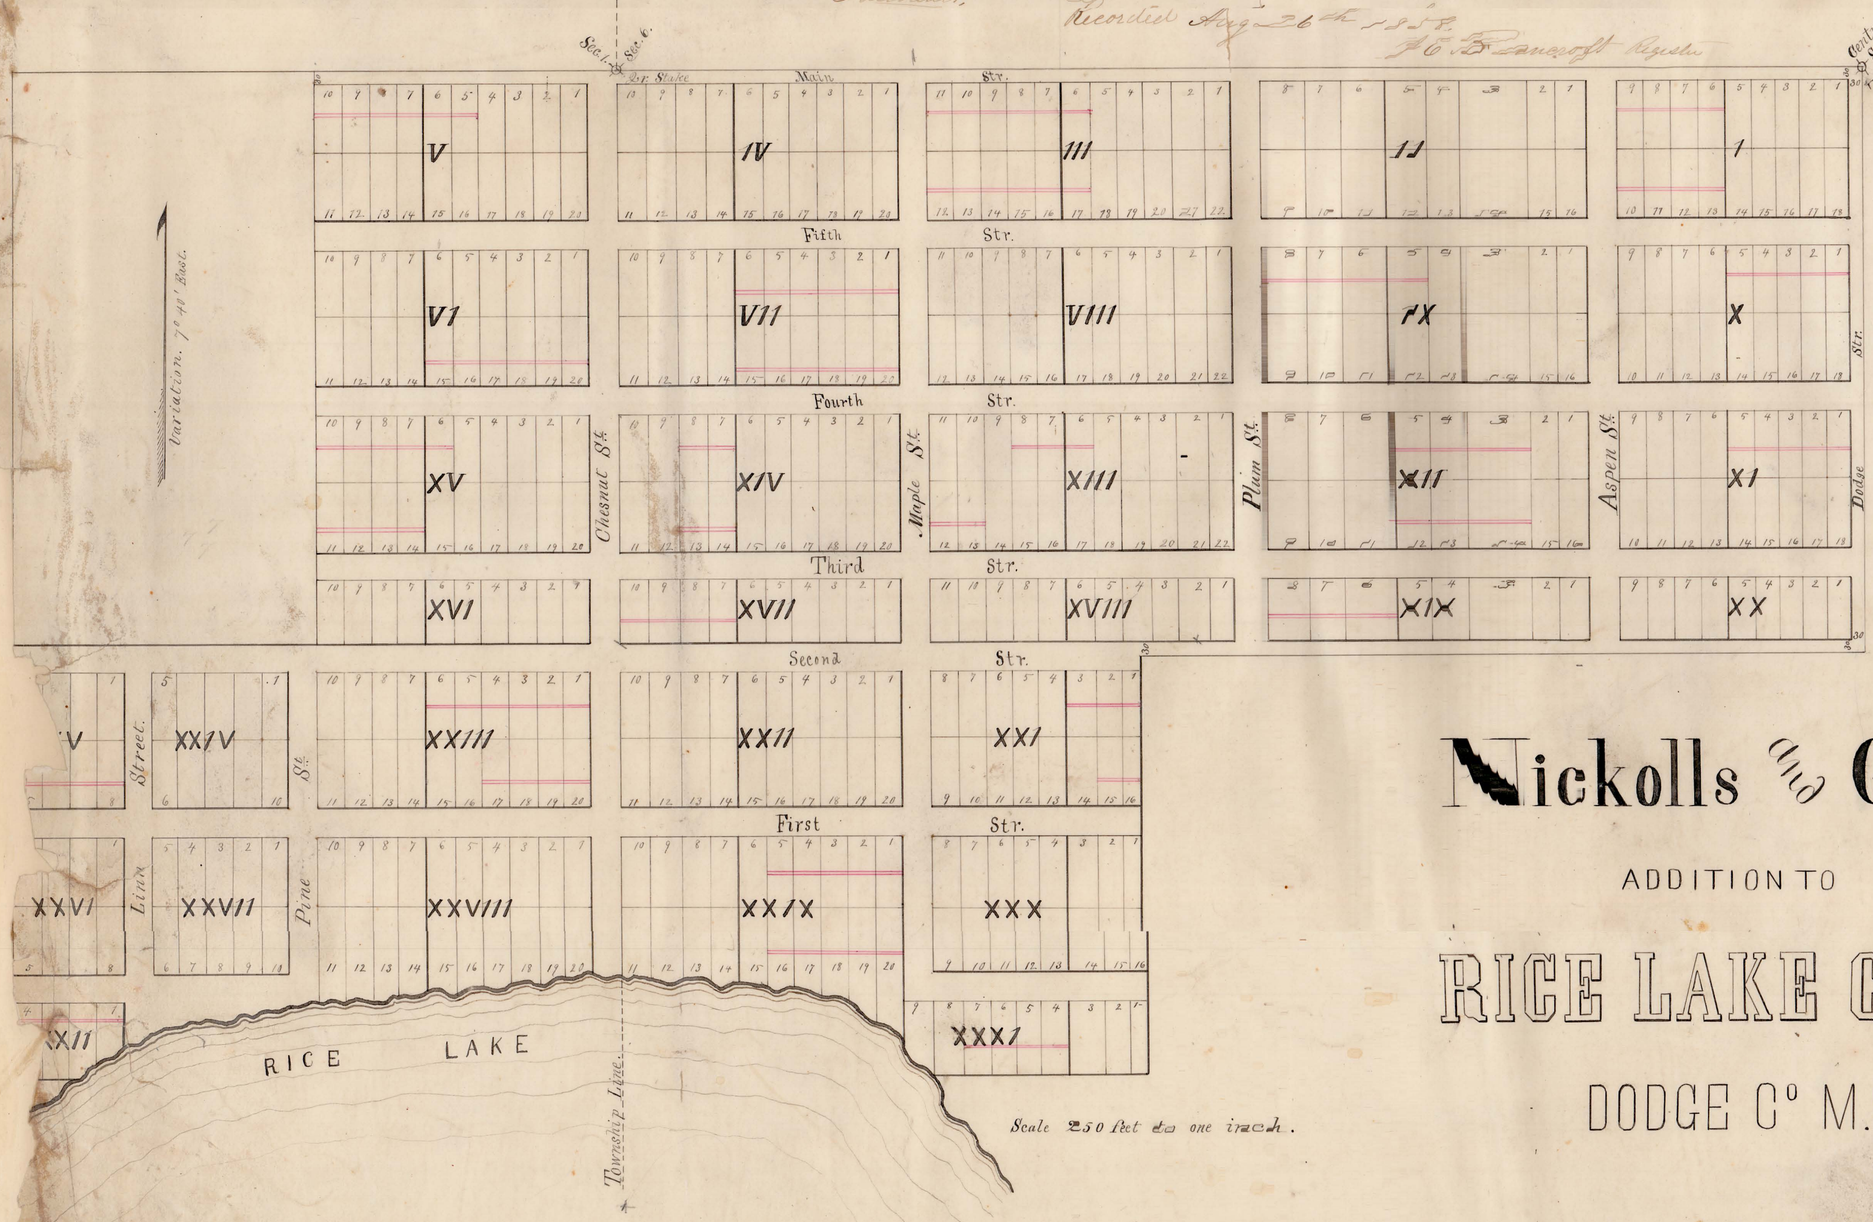

Nickolls and Co's

ADDITION TO

RICE LAKE CITY.

DODGE Co M.T.