

# Plan of the Town of Ashland, in Dodge County Minnesota


Situated on Lots N<sup>o</sup> 3 & 10 of the South  
West Fractional 1/4 of Section Six  
Township N<sup>o</sup> 106 North of Rang N<sup>o</sup> 17 West  
of the Fifth Principal Meridian,  
Containing 87 Acres 1 R 29 P  
I do here by certify that this Plot is a true copy  
of the Survey,

Surveyed March the 20, 21, 22, 23,  
1848

By Wm Chadwell  
Scale 3/4 of an inch to 200 feet

Note  
The length of the  
fractional lot line  
is given & those not  
thus marked are  
necessarily 140 feet  
deep with 66 feet  
in the front  
and rear

True Meridian  
N 88° E

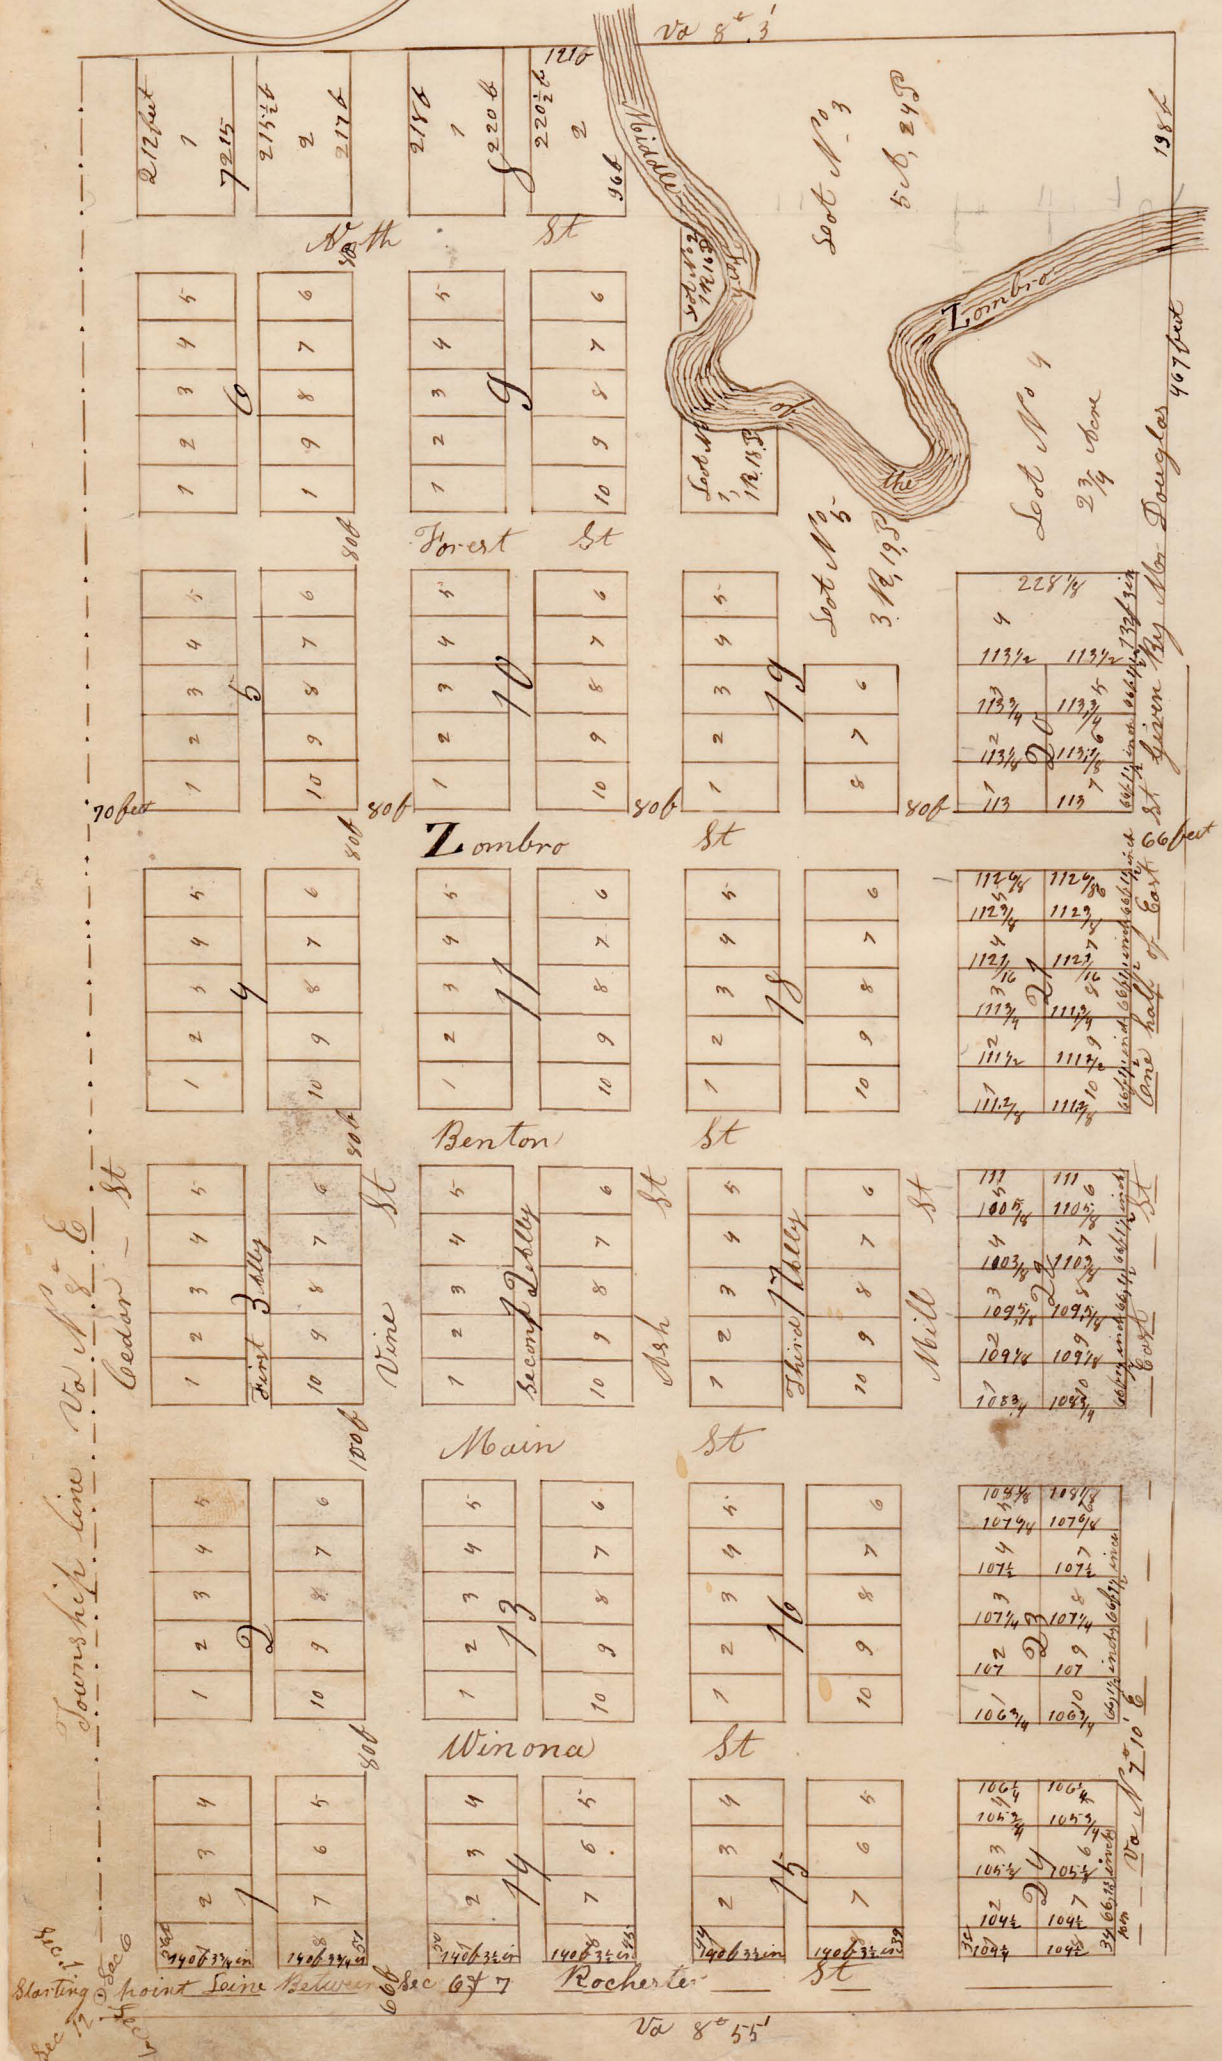

Ashland

11 1/2

Se. 2

Scale 1 Inch to 1113 feet

A part is situated on east side of  
the East 1/2 of the S<sup>1</sup> E 1/4 of Sec 1  
in Township 106 N. of Range No 18 W.  
of the 5<sup>th</sup> Principal meridian, containing  
15 A. 1 Rod 20 Poles - & Lots No 8, 9, 10 & 11

of the fractional S. W.  $\frac{1}{4}$  of Sec. 6 in Township  
No. 106 N. of R. No. 17 W. of the 5<sup>th</sup> P. M. containing 132 A. 10. 26 P.  
And also Lots No 3 3 & 4 of the fractional North  $\frac{1}{4}$   
 $\frac{1}{4}$  of Section 7 in the above township and Range conta  
126 Acres and 82 Poles. Containing in all 274  
8 Poles. William Chaswell R.

Recorded This 29<sup>th</sup> day of Nov  
John W  
Register

Notes  
The length of the  
Fractional Lot lines  
only is given and those  
not thus marked are  
Invariably 140 feet deep  
width 66 feet. in the front  
and rear -  
This plat was drawn  
in October A.D. 1856  
William Chubbuck  
Co. Surveyor