Know all men by these presents That we William R Power and Jane M Power his wife of the County of Dodge and State of Minnesota have caused to be Surveyed Platted a certain piece or parcel of land, located in the South Sixty (60) acres of the South West quarter (¼) of section No thirty three (33) Township 107 North of Range Sixteen (16) west a map of which is hereunto annexed and which is designated as Powers Addition to the Village of Kasson. Now therefore this instrument witnesseth. First at the time of the survey and execution of this instrument we the said William R Power and Jane M Power are the Lawful owners of the premises above described and desired thereof in fee simple absolute. Second. That the Lots and Blocks and Streets are of the dimension designated on the plat hereunto annexed and that the Streets are hereby conveyed and by these presents do convey said Streets as designated on said plat hereunto annexed to the Public for public high ways

In witness whereof we have hereunto Set our hands and Seals this 6th day of November A.D. 1867

William R Power (Seal)
Jane M Power (Seal)

In presence of
E A Millikin
U B Shaver

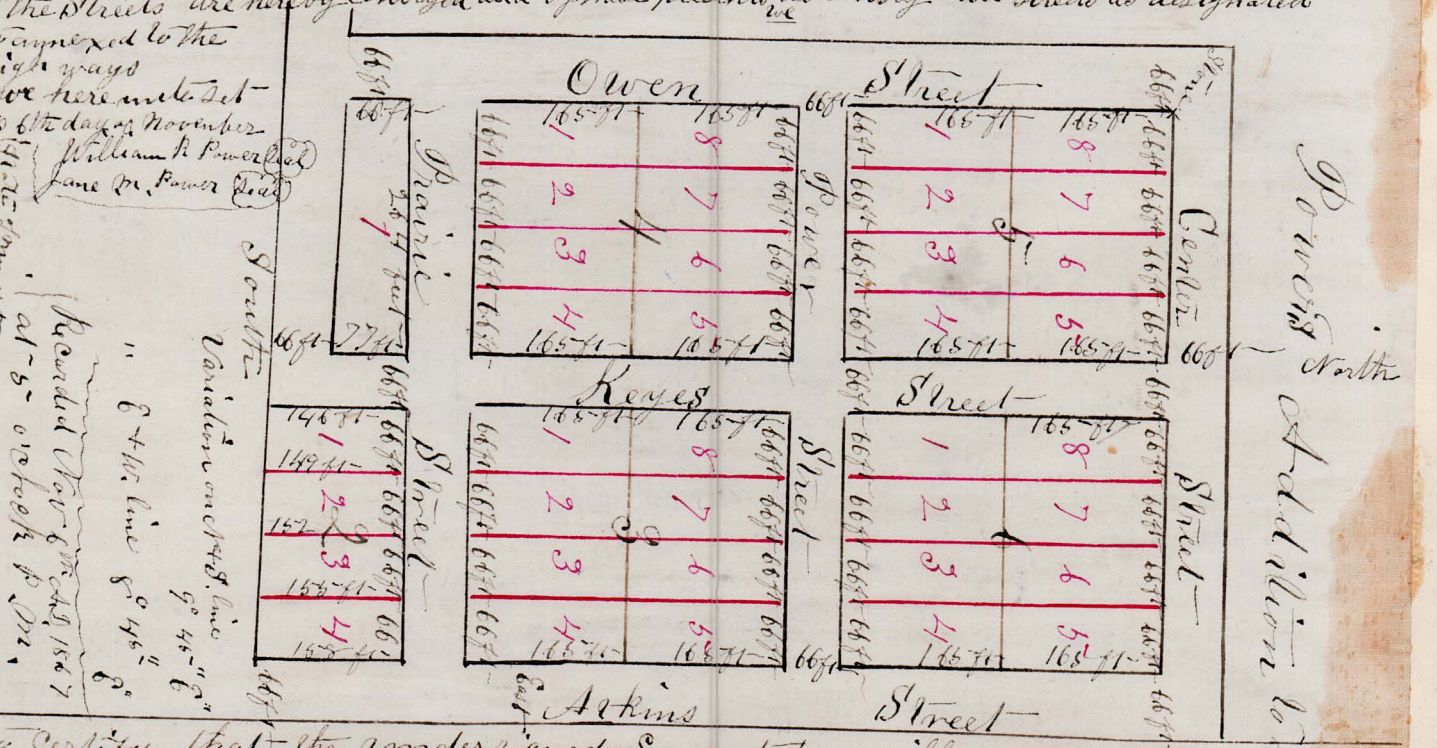

This is to Certify that the undersigned Executed a village lot survey for William R Power and finished the same on this Sixth day of November A.D. 1867. a true plat of which is hereunto attached and that said Village Survey is located on the South 60 acres of the South west quarter of Section 33 in Township 107 North of Range 16 West and further the Streets, Lots and Blocks are of the Size designated on said plat and that the work was actually executed with Compass and Chain

U. B. Shaver Surveyor