AUDITOR'S SUBDIVISION.

OF THE SE¼ OF THE SW¼ OF SEC. 29. T.109. R.15.

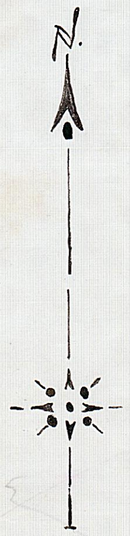

SCALE. 6 rods. = 1. inch.

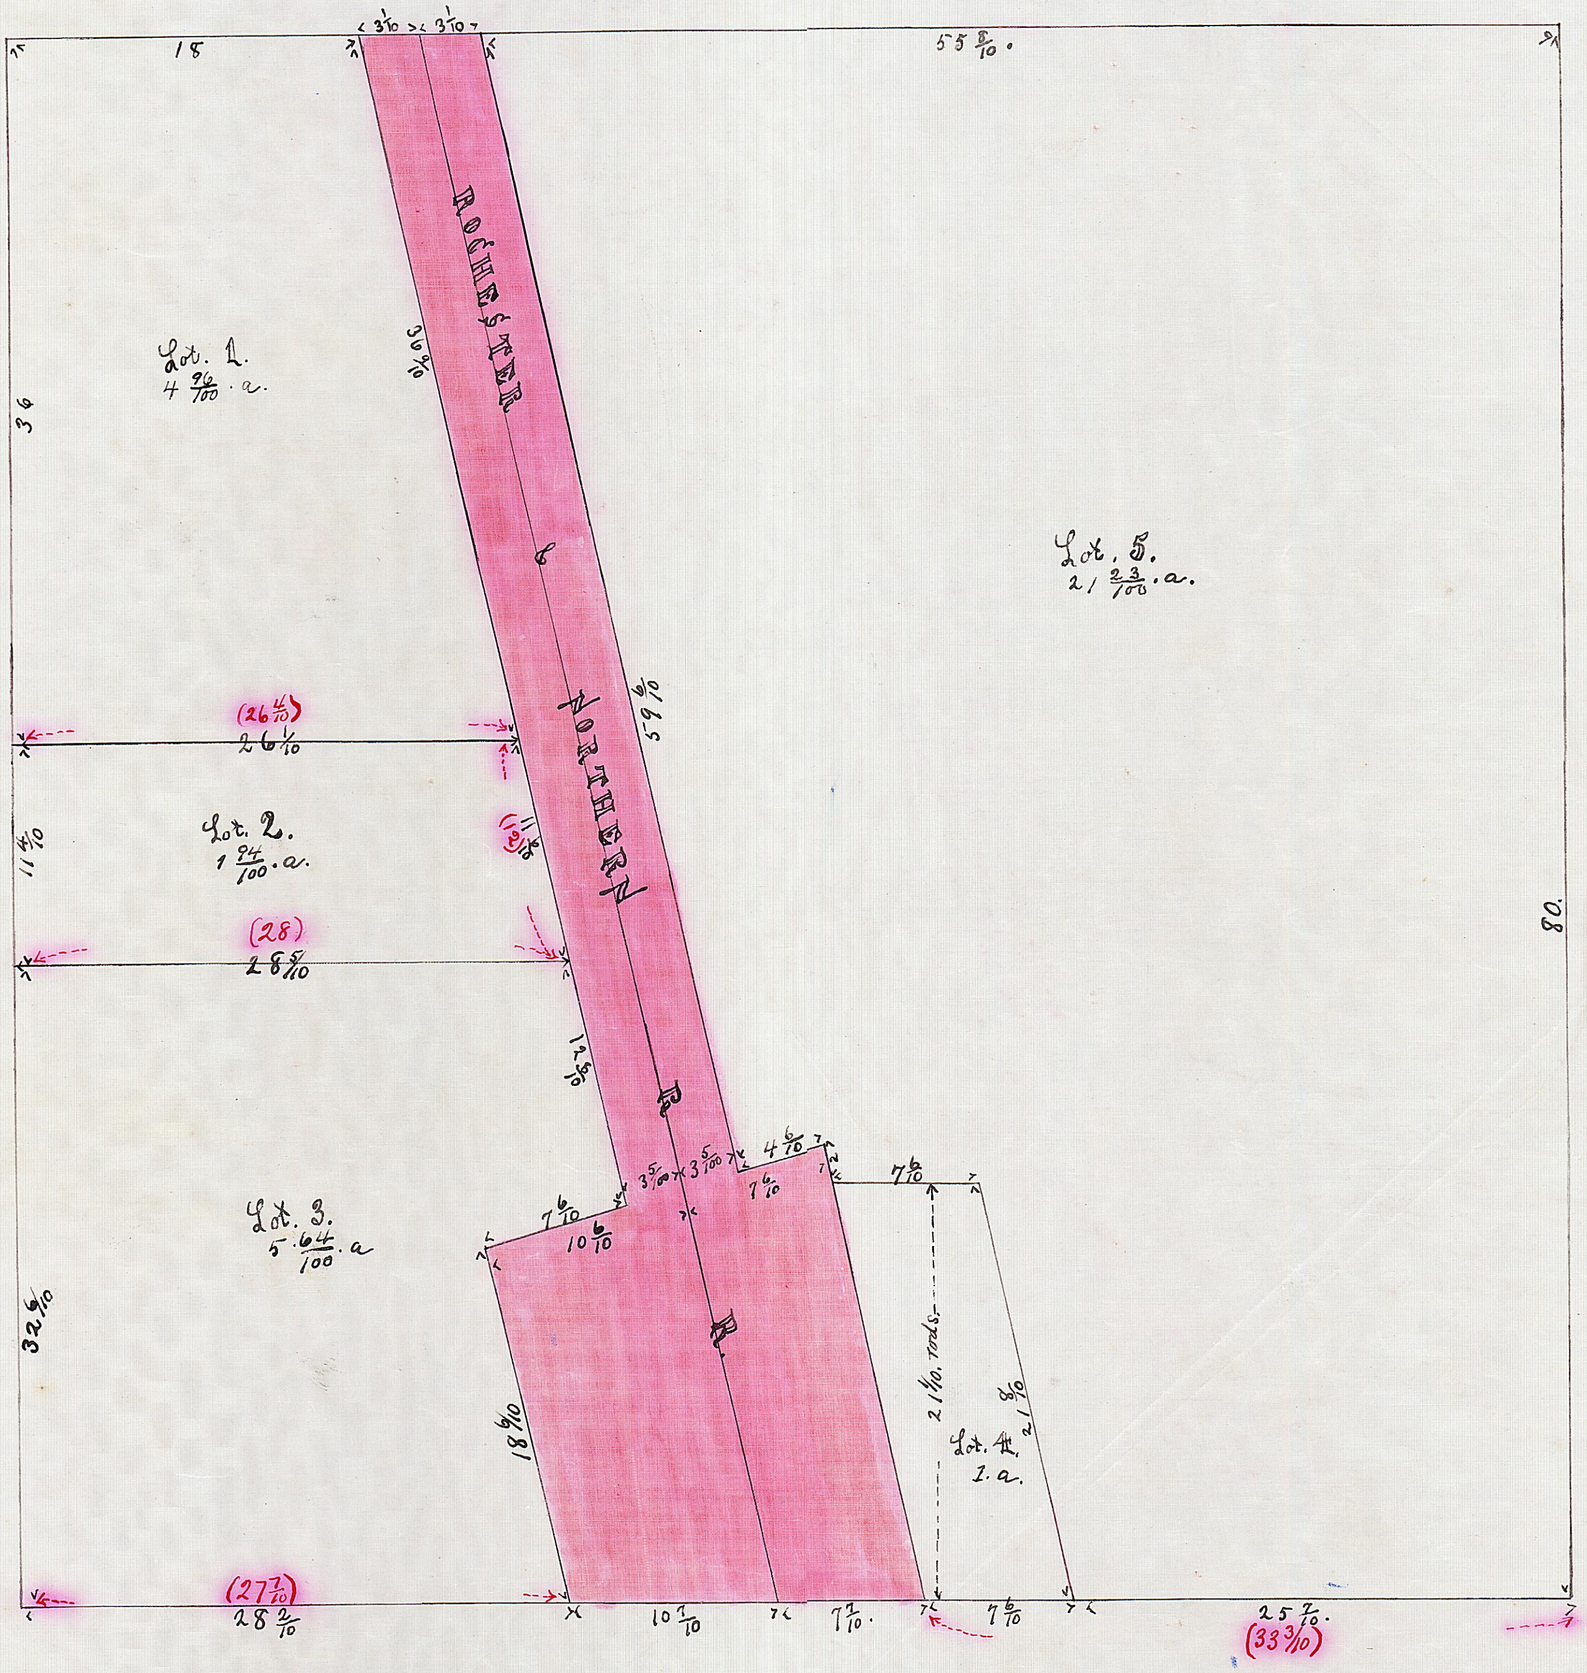

I hereby certify that this plat was made in conformity to the requirements of the Special Act of the Legislature of the State of Minnesota, approved Feb. 14th 1885, authorising the commissioners of Goodhue County to plat irregular tracts of land &c in said county.
Red Wing. March. 19th 1889.
E. H. Drinse Co. Auditor.

County Auditor's Seal

I hereby certify that this plat was made by me from records in the Register of Deed's office in the county of Goodhue and State of Minnesota, and that the same is correct.
Red Wing. March. 19th 1889.
Louis. P. Wolff. Co. Surveyor.

NOTE. The red figures in the above plat are the figures given by the decriptions on record. The plat shows that they are slightly in error and the more correct distances are shown in black.

No. 3826.
Filed for Record July 22nd
A.D. 1889. at 5 Oclock P.M.
J. H. Webster
Register of Deeds.