

AUDITOR'S SUBDIVISION.
OF LOTS 2 & 3 SEC. 25. T. 113. R. 15. WEST.

This certifies that this plat was made in accordance with the requirements of the Special act of the Legislature of the State of Minnesota, approved March 14, 1885, authorizing the commissioners of the public lands to plat irregular tracts of land to in said County.

E. J. Cruise
County Clerk

I hereby certify that this plat was made by me from records in the office of the Register of Deeds in county of Goodhue and State of Minnesota and that the same is correct.


Louis D. Wolff, Co. Surveyor.

3838
Filed for Record July 22nd
A.D. 1889, at 5 o'clock P.M.
J. F. Webster
Register of Deeds.

See Page 46

See Resolution of City Council of
City of Red Wing vacating a
portion of Main Street in
Block 34 of M. R. Page 46.
L. E. Freeman
Reg. of Deeds

SCALE. 100. feet = 1 inch.

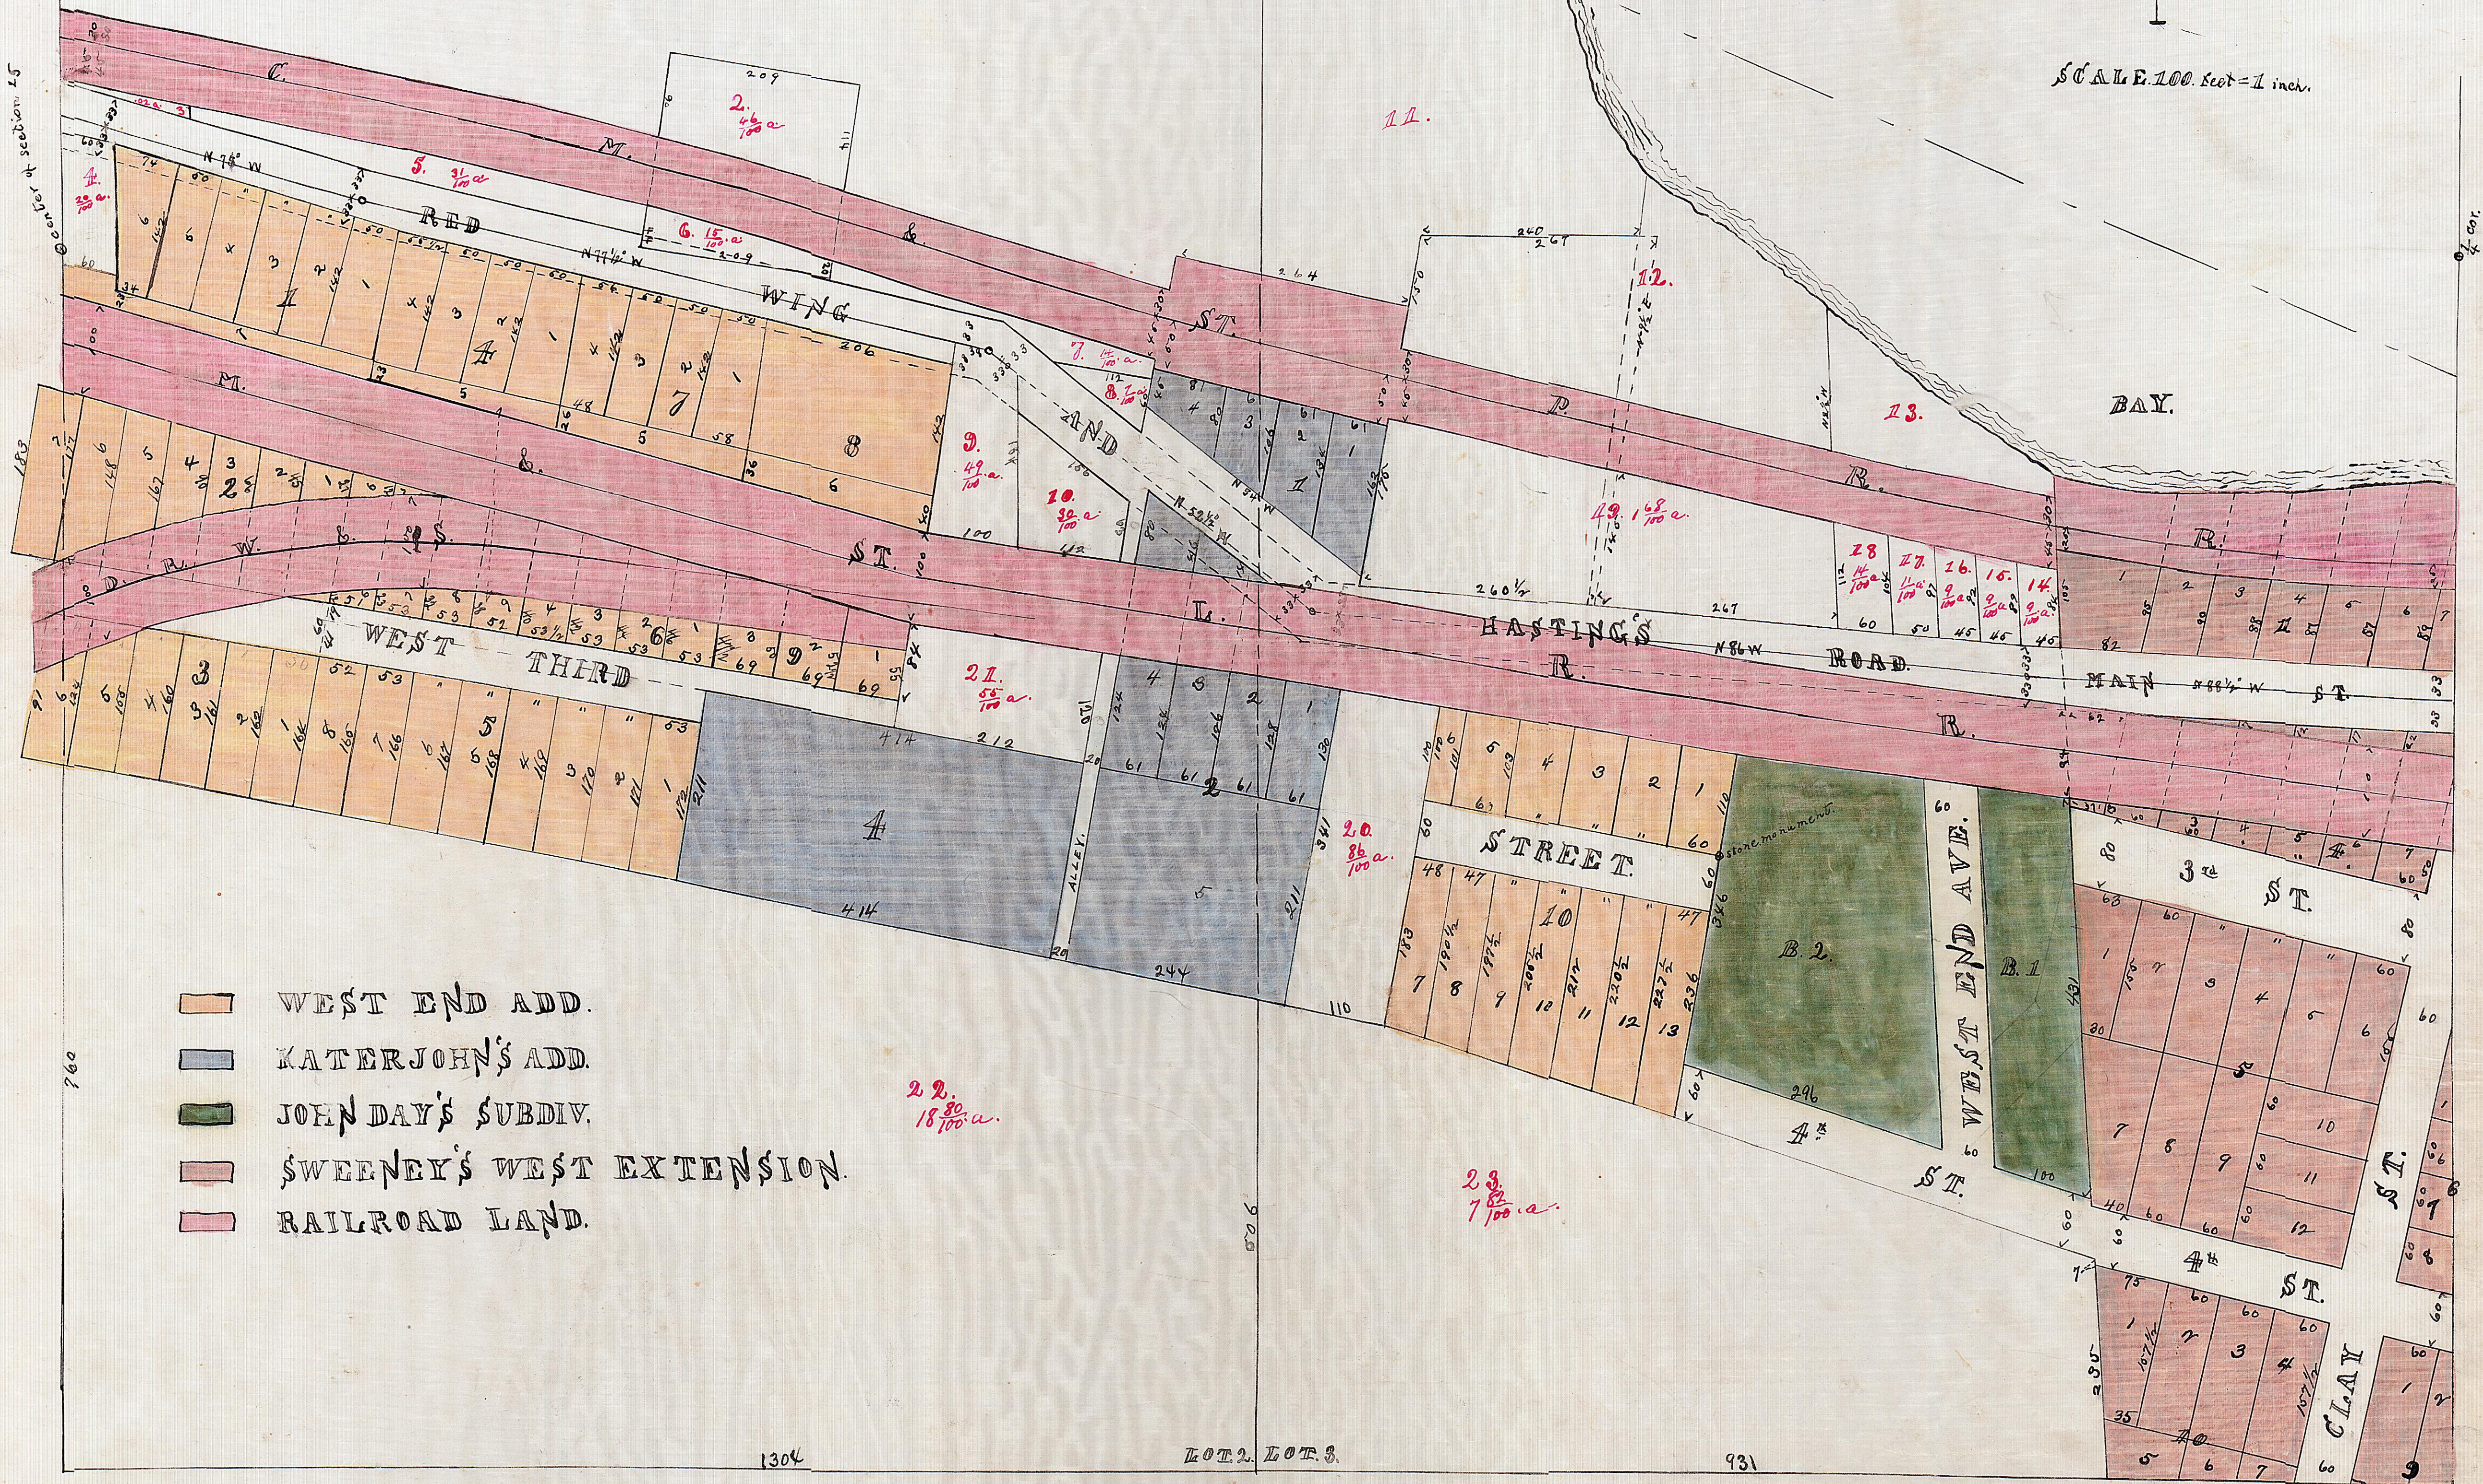

WEST END ADD.
KATERJOHN'S ADD.
JOHN DAY'S SUBDIV.
SWEENEY'S WEST EXTENSION.
RAILROAD LAND.