


AUDITOR'S SUBDIVISION OF THE N.E. 1/4 OF SEC. 32. T. 100. R. 15.

32.

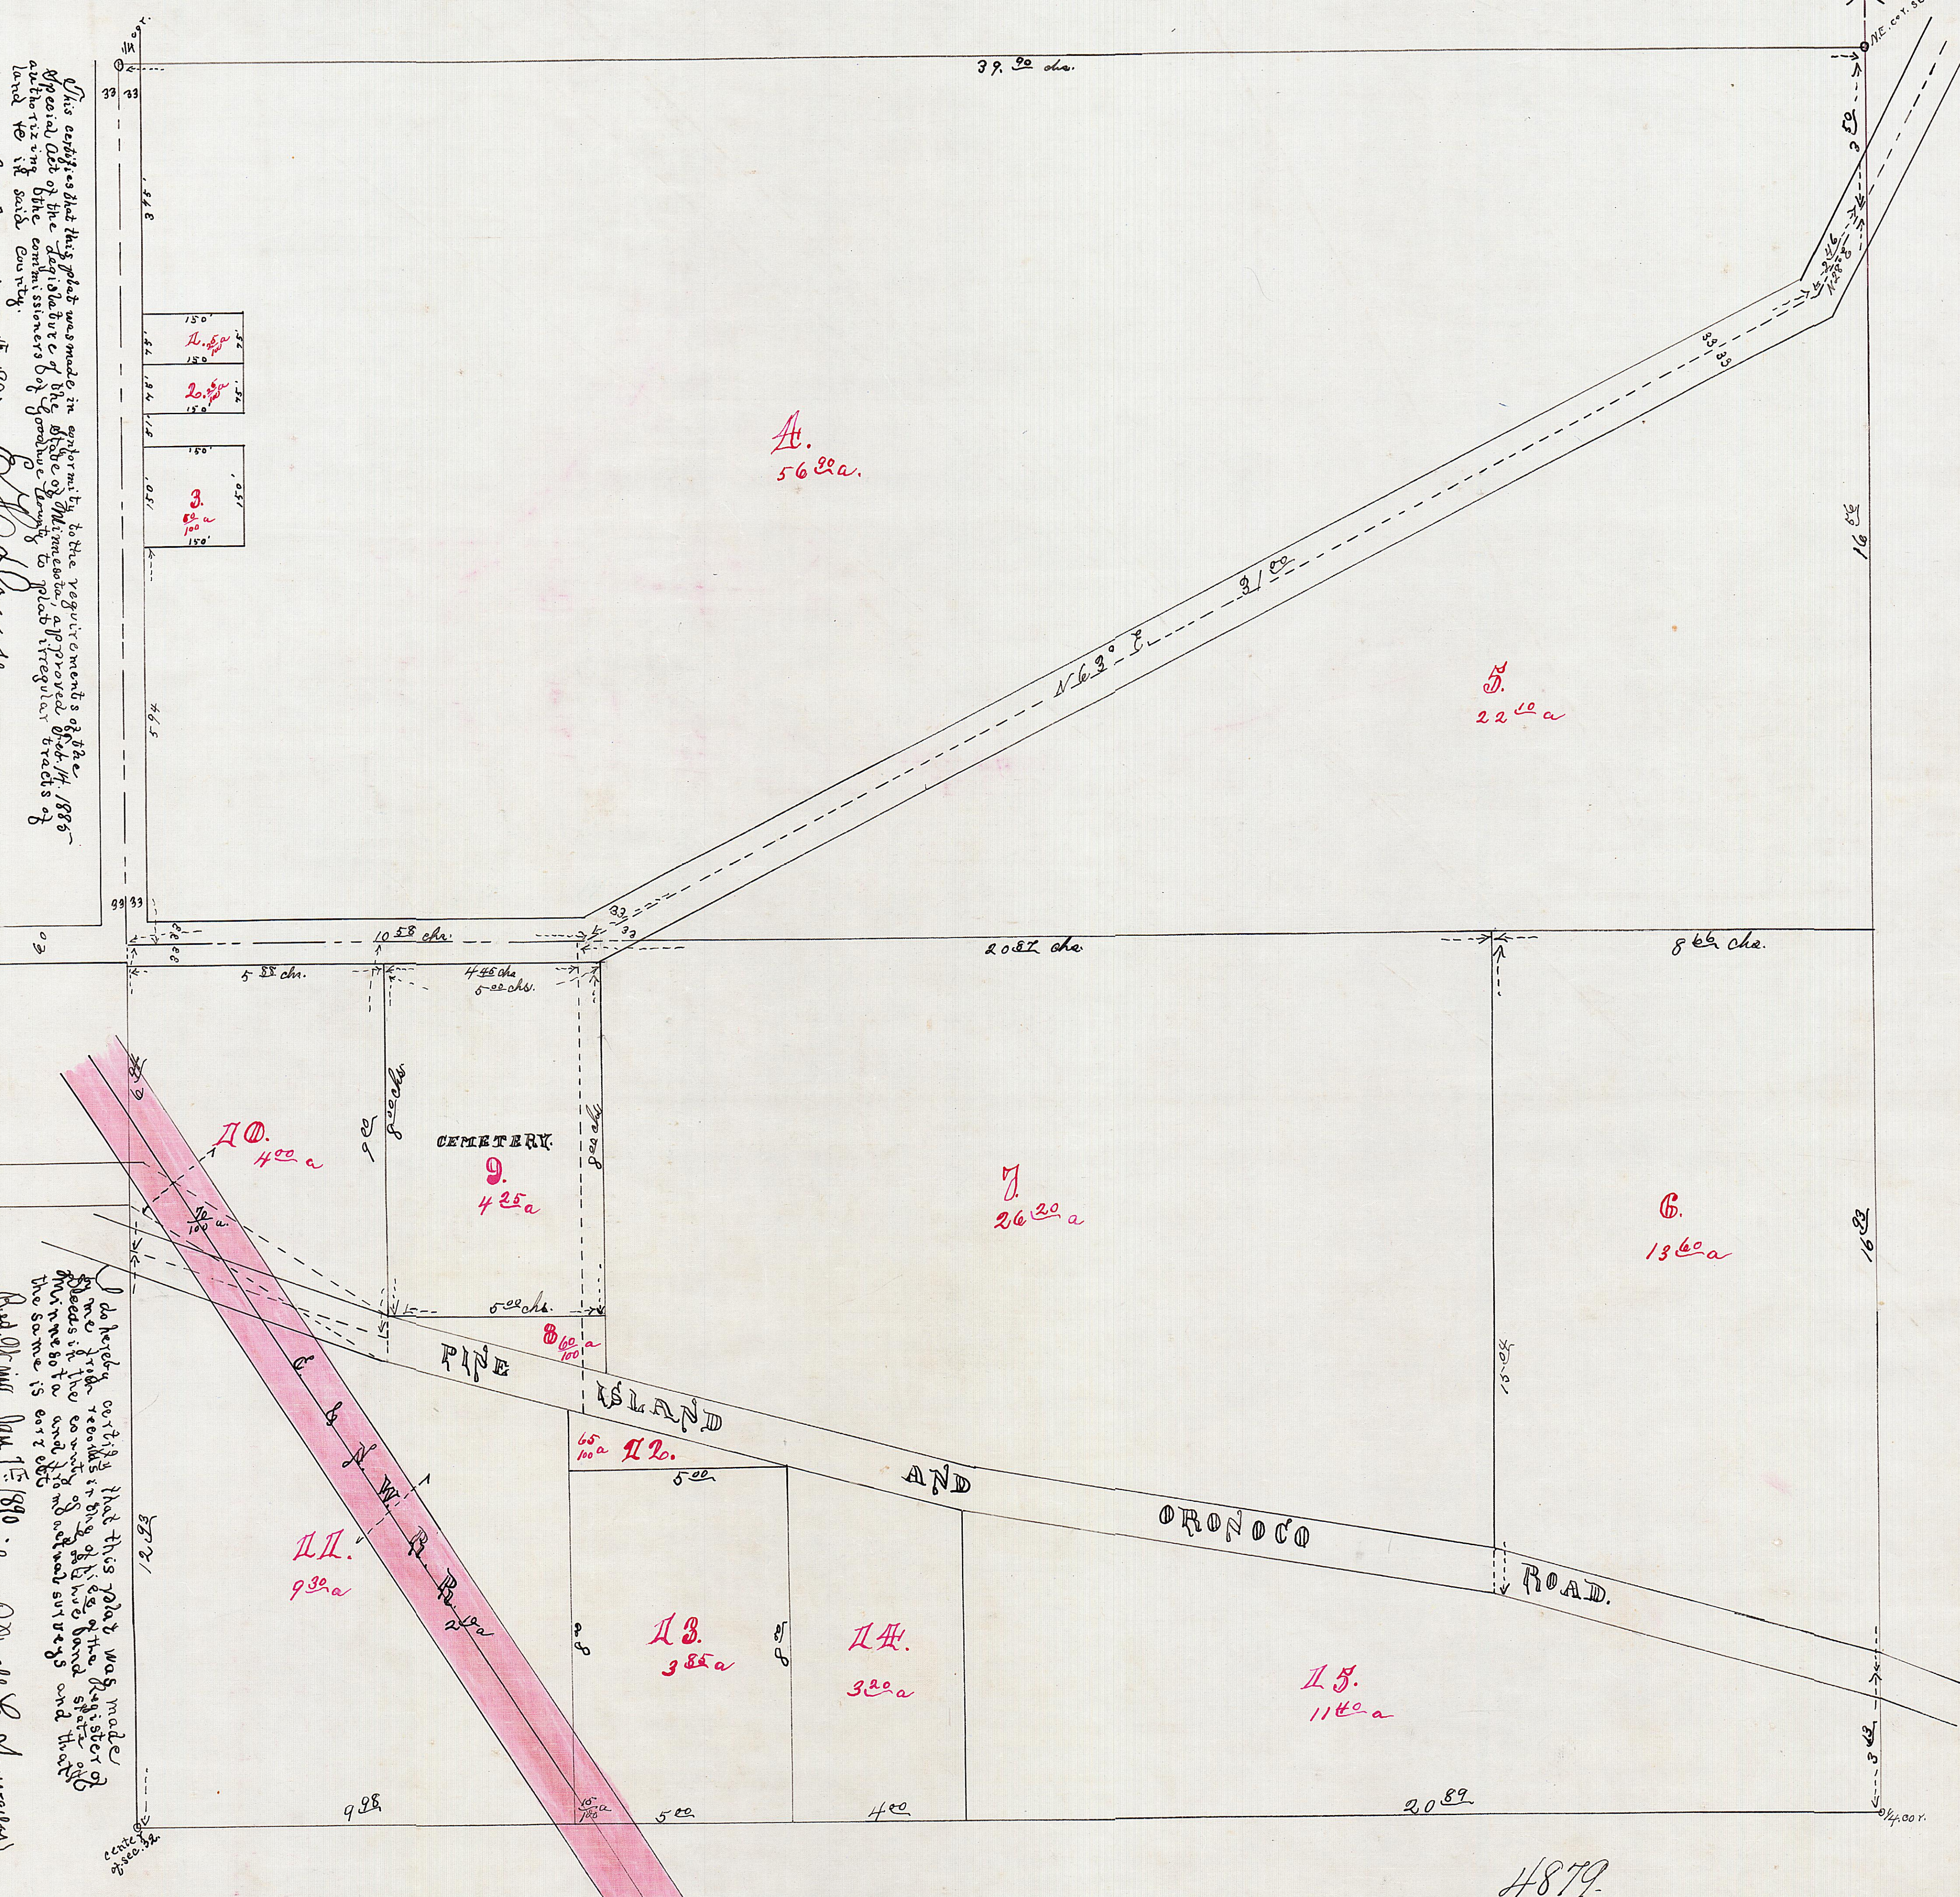


Filed May 15 1890. C. H. Drake County Auditor.

County Auditor's Seal



of A. L. E. Roads = 17. inch.

4879.
Filed for Record March 26th.
A.D. 1890. at 8³⁰ O'clock A.M.
J. H. Webster
Register of Deeds.