OFFICIAL

MINNESOTA DEPARTMENT OF TRANSPORTATION
RIGHT OF WAY PLAT NO. 25-35

STATE PROJECT NO. 2514(61=3-60-2)
IN SECTION 13, T. 113 N., R. 16 W.,
GOODHUE COUNTY, MINNESOTA

PLAT BOUNDARY DATA		
POINT	DISTANCE	AZIMUTH
B501-B2	290.24'	90°47'10"
B2-B3	1396.26'	90°47'10"
B3-B4	319.33'	73°34'09"
B4-B5	230.49'	19°50'08"
B5-B6	363.86'	96°18'36"
B6-B401	474.32'	108°08'38"
B401-E1/4 13	135.86'	180°18'53"
E1/4 13-B412	544.32'	179°46'57"
B412-B7	1325.12'	259°05'13"
B7-B8	1075.86'	242°53'40"
B8-B9	350.00'	270°31'15"
B9-B10	164.44'	270°44'01"
B10-B11	184.84'	41°35'41"
B11-B12	205.94'	311°35'41"
B12-B513	1253.36'	327°08'53"
B513-B501	600.00'	90°47'10"

RIGHT OF WAY IN SECTION 13								
PARCEL	OWNER	LOCATION	TORRENS CERTIFICATE NO.	NEW T.H. R/W	TEMPORARY EASEMENT	BUILDING REMOVAL EASEMENT	EASEMENT EXPIRES ON	PERMANENT R/W INTEREST
			ACRES (MORE OR LESS)					
322A	GEORGE C. LAQUA	SE1/4NE1/4		4.10	0.10		12-1-98	FEE
		NW1/4SE1/4						
525	GLADYS A. GIELOW	NE1/4SW1/4		0.04				FEE
525A	DONALD A. ANDERSON	NW1/4SE1/4		8.35				FEE
525B	GERALD A. HEIMAN	NE1/4SW1/4		11.19				FEE
		NW1/4SE1/4						
525C	DONALD R. WARWICK	NW1/4SE1/4		12.27				FEE
525D	LYLE E. SCHERFF	NE1/4SW1/4		4.13				FEE
		NW1/4SE1/4						FEE
426	HARRY LUHMAN	NE1/4SE1/4		13.43				FEE
		SW1/4SE1/4						
426A	NOAH C. WHITE, JR.	N1/2SE1/4		2.18				FEE

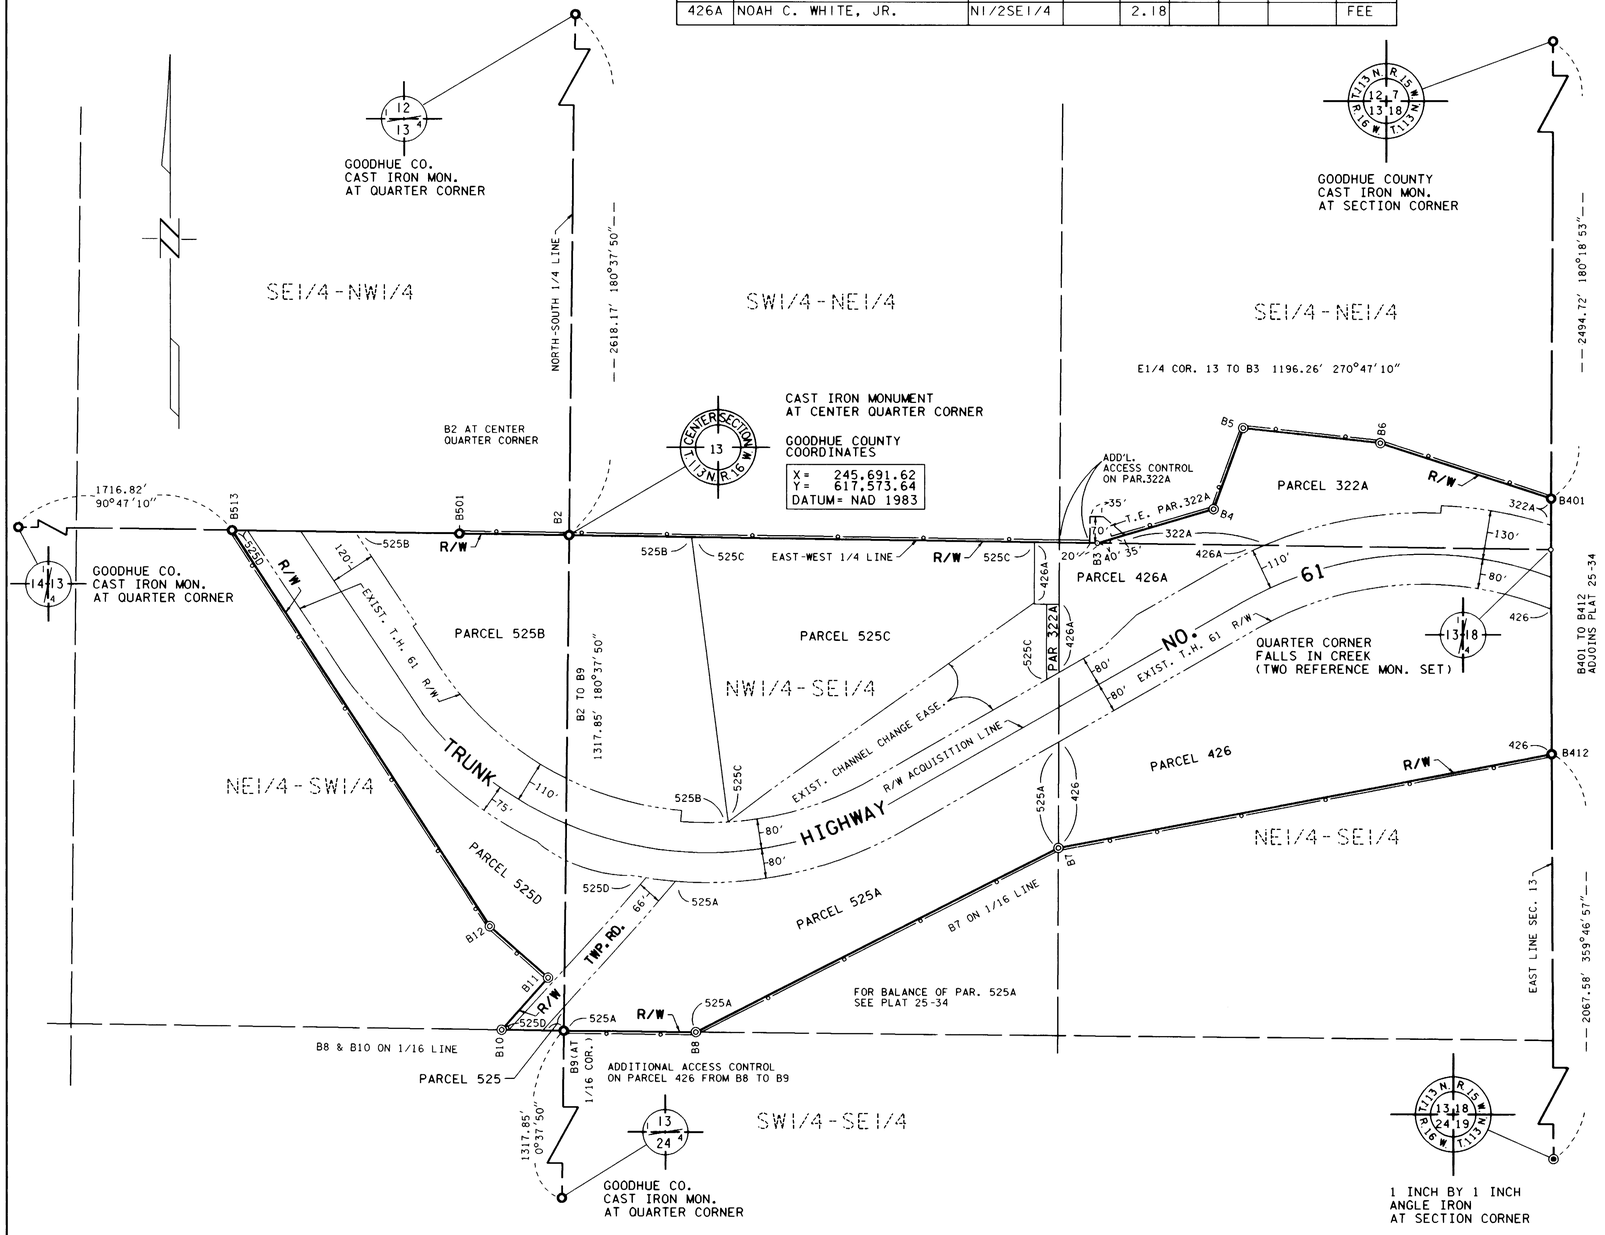

THE COMMISSIONER OF TRANSPORTATION IS HEREBY DESIGNATING THE DEFINITE LOCATION OF TRUNK HIGHWAY NO. 61 FROM THE JUNCTION OF C.S.A.H. NO. 19 IN RED WING TO 3.0 MILES WEST

as shown on this plat prepared by the State of Minnesota Department of Transportation is hereby certified as the official plat of that portion of said T.H. 61 within the designated portion of Section 13 and the Commissioner's Order therefor, pursuant to Minnesota Statutes, section 160.085, section 160.14 subd. 1, section 161.16 subd. 2, and section 161.18.

Commissioner's Order No.	Location	Nature of Interest
79415	PLATS 25-21 AND 25-33 THRU 25-35	Definite location, width, access, temporary easement and building removal easement.

Certified :

James N. Denn
Commissioner of Transportation
K.F. Rasmussen 8-11-93
by K.F. Rasmussen Date
Director, Office of Right of Way and Surveys

I hereby certify that this plat was prepared by me or under my direct supervision and that I am a duly Registered Land Surveyor under the Laws of the State of Minnesota ; that this plat meets requirements of Minnesota Statutes, section 160.14 subd. 1, section 161.16 subd. 2, and section 161.18; that parcel ownerships are correctly described and delineated on the plat; and that the proposed right-of-way boundary lines are correctly designated on the plat.

Certified by S. Eldon Lohn 11933 8-11-93
Registered Land Surveyor Reg. No. Date
Office of Right of Way and Surveys

I hereby certify that this plat was surveyed by me or under my direct supervision and that I am a duly Registered Land Surveyor under the Laws of the State of Minnesota; that all measurements are correctly shown on this plat; and that all monuments have been correctly placed as shown on this plat.

Certified by Eugene A. Marsheuger 21357 8-13-93
Registered Land Surveyor Reg. No. Date
MN/DOT District Office

SURVEY STANDARDS

1. The plat values, azimuths, and distances are based on the project control survey system.
2. The boundary monuments shown on this plat have been field checked for location. The standard deviation for the monument position is 0.10 feet.
3. The county coordinates shown on one monument are based on ties to national control monuments.
4. Certificates of Location have been filed at the County Recorder's Office and/or the County Surveyor's Office for the section corner monuments shown on this plat.
5. For details of this survey contact the Surveying and Mapping Section at the Minnesota Department of Transportation ROCHESTER Name of District

AZIMUTH ORIENTATION AND GRID CONVERSION

Plat azimuths are oriented to the County Coordinate System with 0 degrees 0 minutes 0 seconds being "GRID NORTH". Plat distances are ground lengths.

CONVENTIONAL SYMBOLS

Section Line	Building Removal Easement B. R. E.
Quarter Line	R/W Parcel Number 3
Sixteenth Line	Access Control
Property Line	Access Opening open
R/W Boundary R/W	Cast Iron Monument or 2"x2" D.O.T. Iron Pipe with Aluminum Cap
Existing D.O.T. R/W Line And Other Road R/W's	3/4" D.O.T. Iron Pin
Railroad R/W	Other Iron Monument
Private Easement	Concrete or Stone Monument
Temporary Easement T. E.	R/W Boundary Corner B3

DISTANCES SHOWN TO FEET (66, 80 ETC.) ARE EXTRINSIC VALUES.

SCALE : 1 inch = 200 feet
0 100 200 400 600 800 1000

PLAT NO. 25-35
S.P. 2514(61=3-60-2)

DOC. NO. 365947
OFFICE OF COUNTY RECORDER
GOODHUE COUNTY, MINN.
I HEREBY CERTIFY THAT THIS PLAT HAS BEEN FILED IN THIS OFFICE AT 11:15 O'CLOCK A.M. ON Aug 13, 1993 IN BOOK OF PLATS PAGE 23
Lindsey Sanderson
COUNTY RECORDER