CANNON VALLEY TRAIL PLAT NO. 11

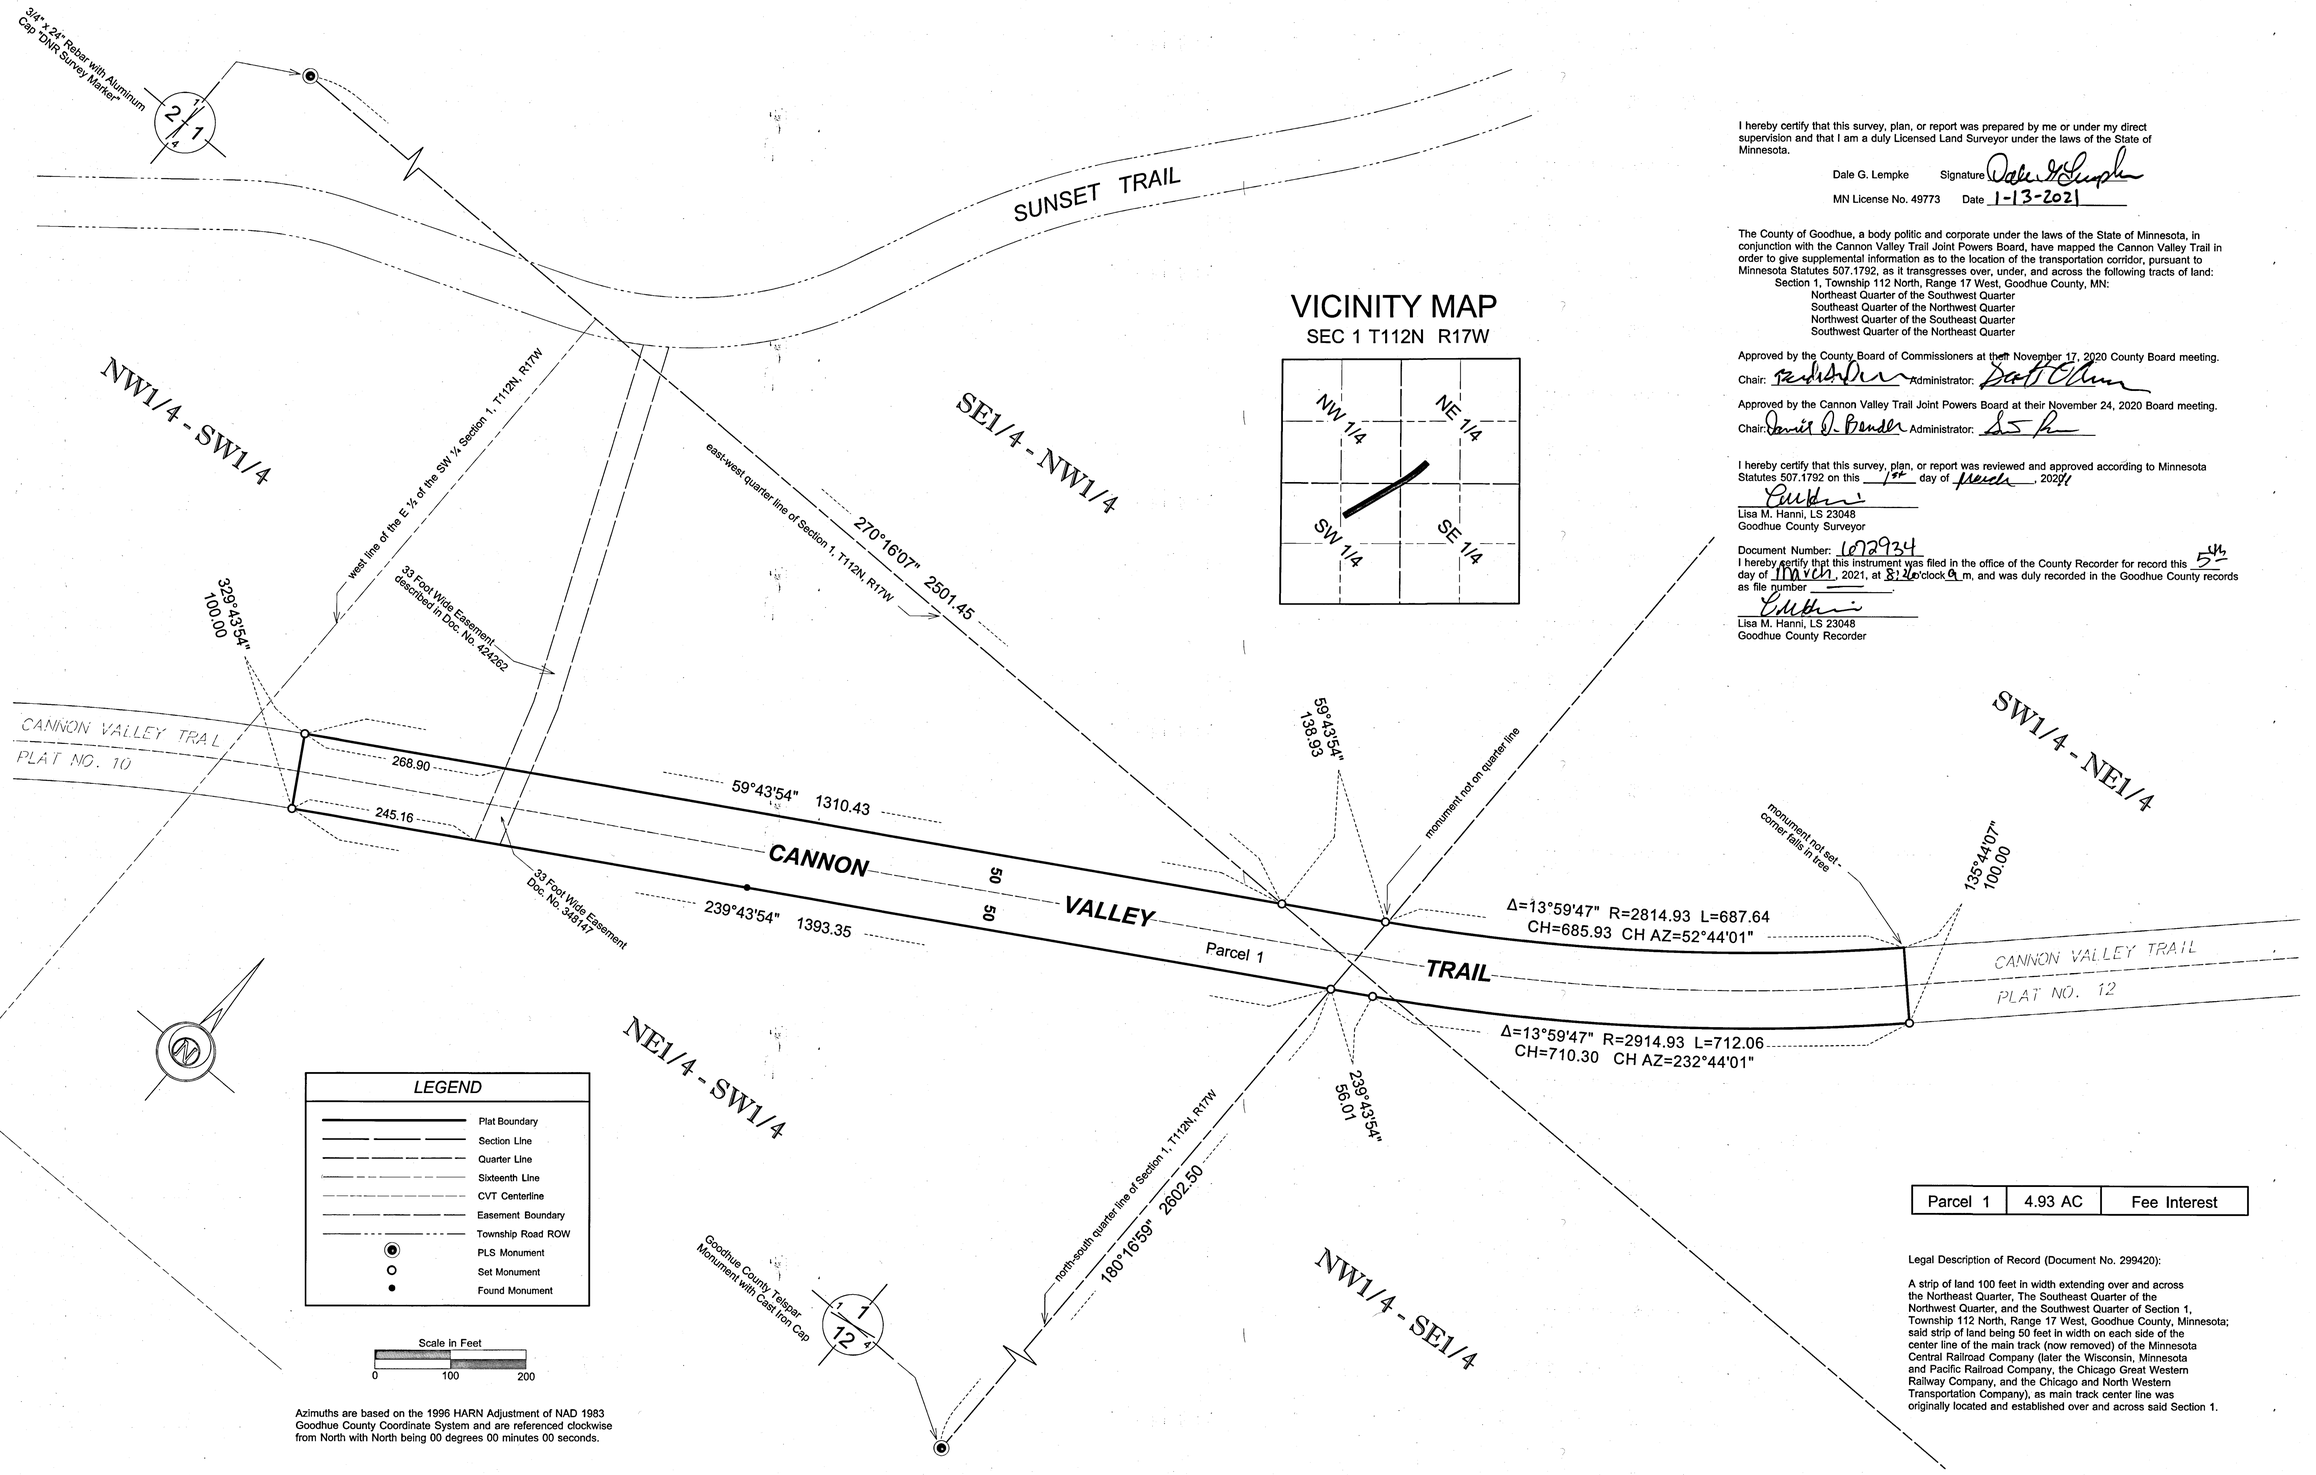

VICINITY MAP
SEC 1 T112N R17W

I hereby certify that this survey, plan, or report was prepared by me or under my direct supervision and that I am a duly Licensed Land Surveyor under the laws of the State of Minnesota.

Dale G. Lempke Signature Dale G. Lempke

MN License No. 49773 Date 1-13-2021

The County of Goodhue, a body politic and corporate under the laws of the State of Minnesota, in conjunction with the Cannon Valley Trail Joint Powers Board, have mapped the Cannon Valley Trail in order to give supplemental information as to the location of the transportation corridor, pursuant to Minnesota Statutes 507.1792, as it transgresses over, under, and across the following tracts of land:

Section 1, Township 112 North, Range 17 West, Goodhue County, MN:
- Northeast Quarter of the Southwest Quarter
- Southeast Quarter of the Northwest Quarter
- Northwest Quarter of the Southeast Quarter
- Southwest Quarter of the Northeast Quarter

Approved by the County Board of Commissioners at their November 17, 2020 County Board meeting.

Chair: [signature] Administrator: [signature]

Approved by the Cannon Valley Trail Joint Powers Board at their November 24, 2020 Board meeting.

Chair: [signature] Administrator: [signature]

I hereby certify that this survey, plan, or report was reviewed and approved according to Minnesota Statutes 507.1792 on this 1st day of March, 2021.

[signature]
Lisa M. Hanni, LS 23048
Goodhue County Surveyor

Document Number: 602934

I hereby certify that this instrument was filed in the office of the County Recorder for record this 5th day of January, 2021, at 8:20 o'clock A m, and was duly recorded in the Goodhue County records as file number ____.

[signature]
Lisa M. Hanni, LS 23048
Goodhue County Recorder

LEGEND

- Plat Boundary
- Section Line
- Quarter Line
- Sixteenth Line
- CVT Centerline
- Easement Boundary
- Township Road ROW
- PLS Monument
- Set Monument
- Found Monument

Scale in Feet
0 100 200

Azimuths are based on the 1996 HARN Adjustment of NAD 1983 Goodhue County Coordinate System and are referenced clockwise from North with North being 00 degrees 00 minutes 00 seconds.

Parcel 1	4.93 AC	Fee Interest

Legal Description of Record (Document No. 299420):

A strip of land 100 feet in width extending over and across the Northeast Quarter, The Southeast Quarter of the Northwest Quarter, and the Southwest Quarter of Section 1, Township 112 North, Range 17 West, Goodhue County, Minnesota; said strip of land being 50 feet in width on each side of the center line of the main track (now removed) of the Minnesota Central Railroad Company (later the Wisconsin, Minnesota and Pacific Railroad Company, the Chicago Great Western Railway Company, and the Chicago and North Western Transportation Company), as main track center line was originally located and established over and across said Section 1.