CANNON VALLEY TRAIL PLAT NO. 19

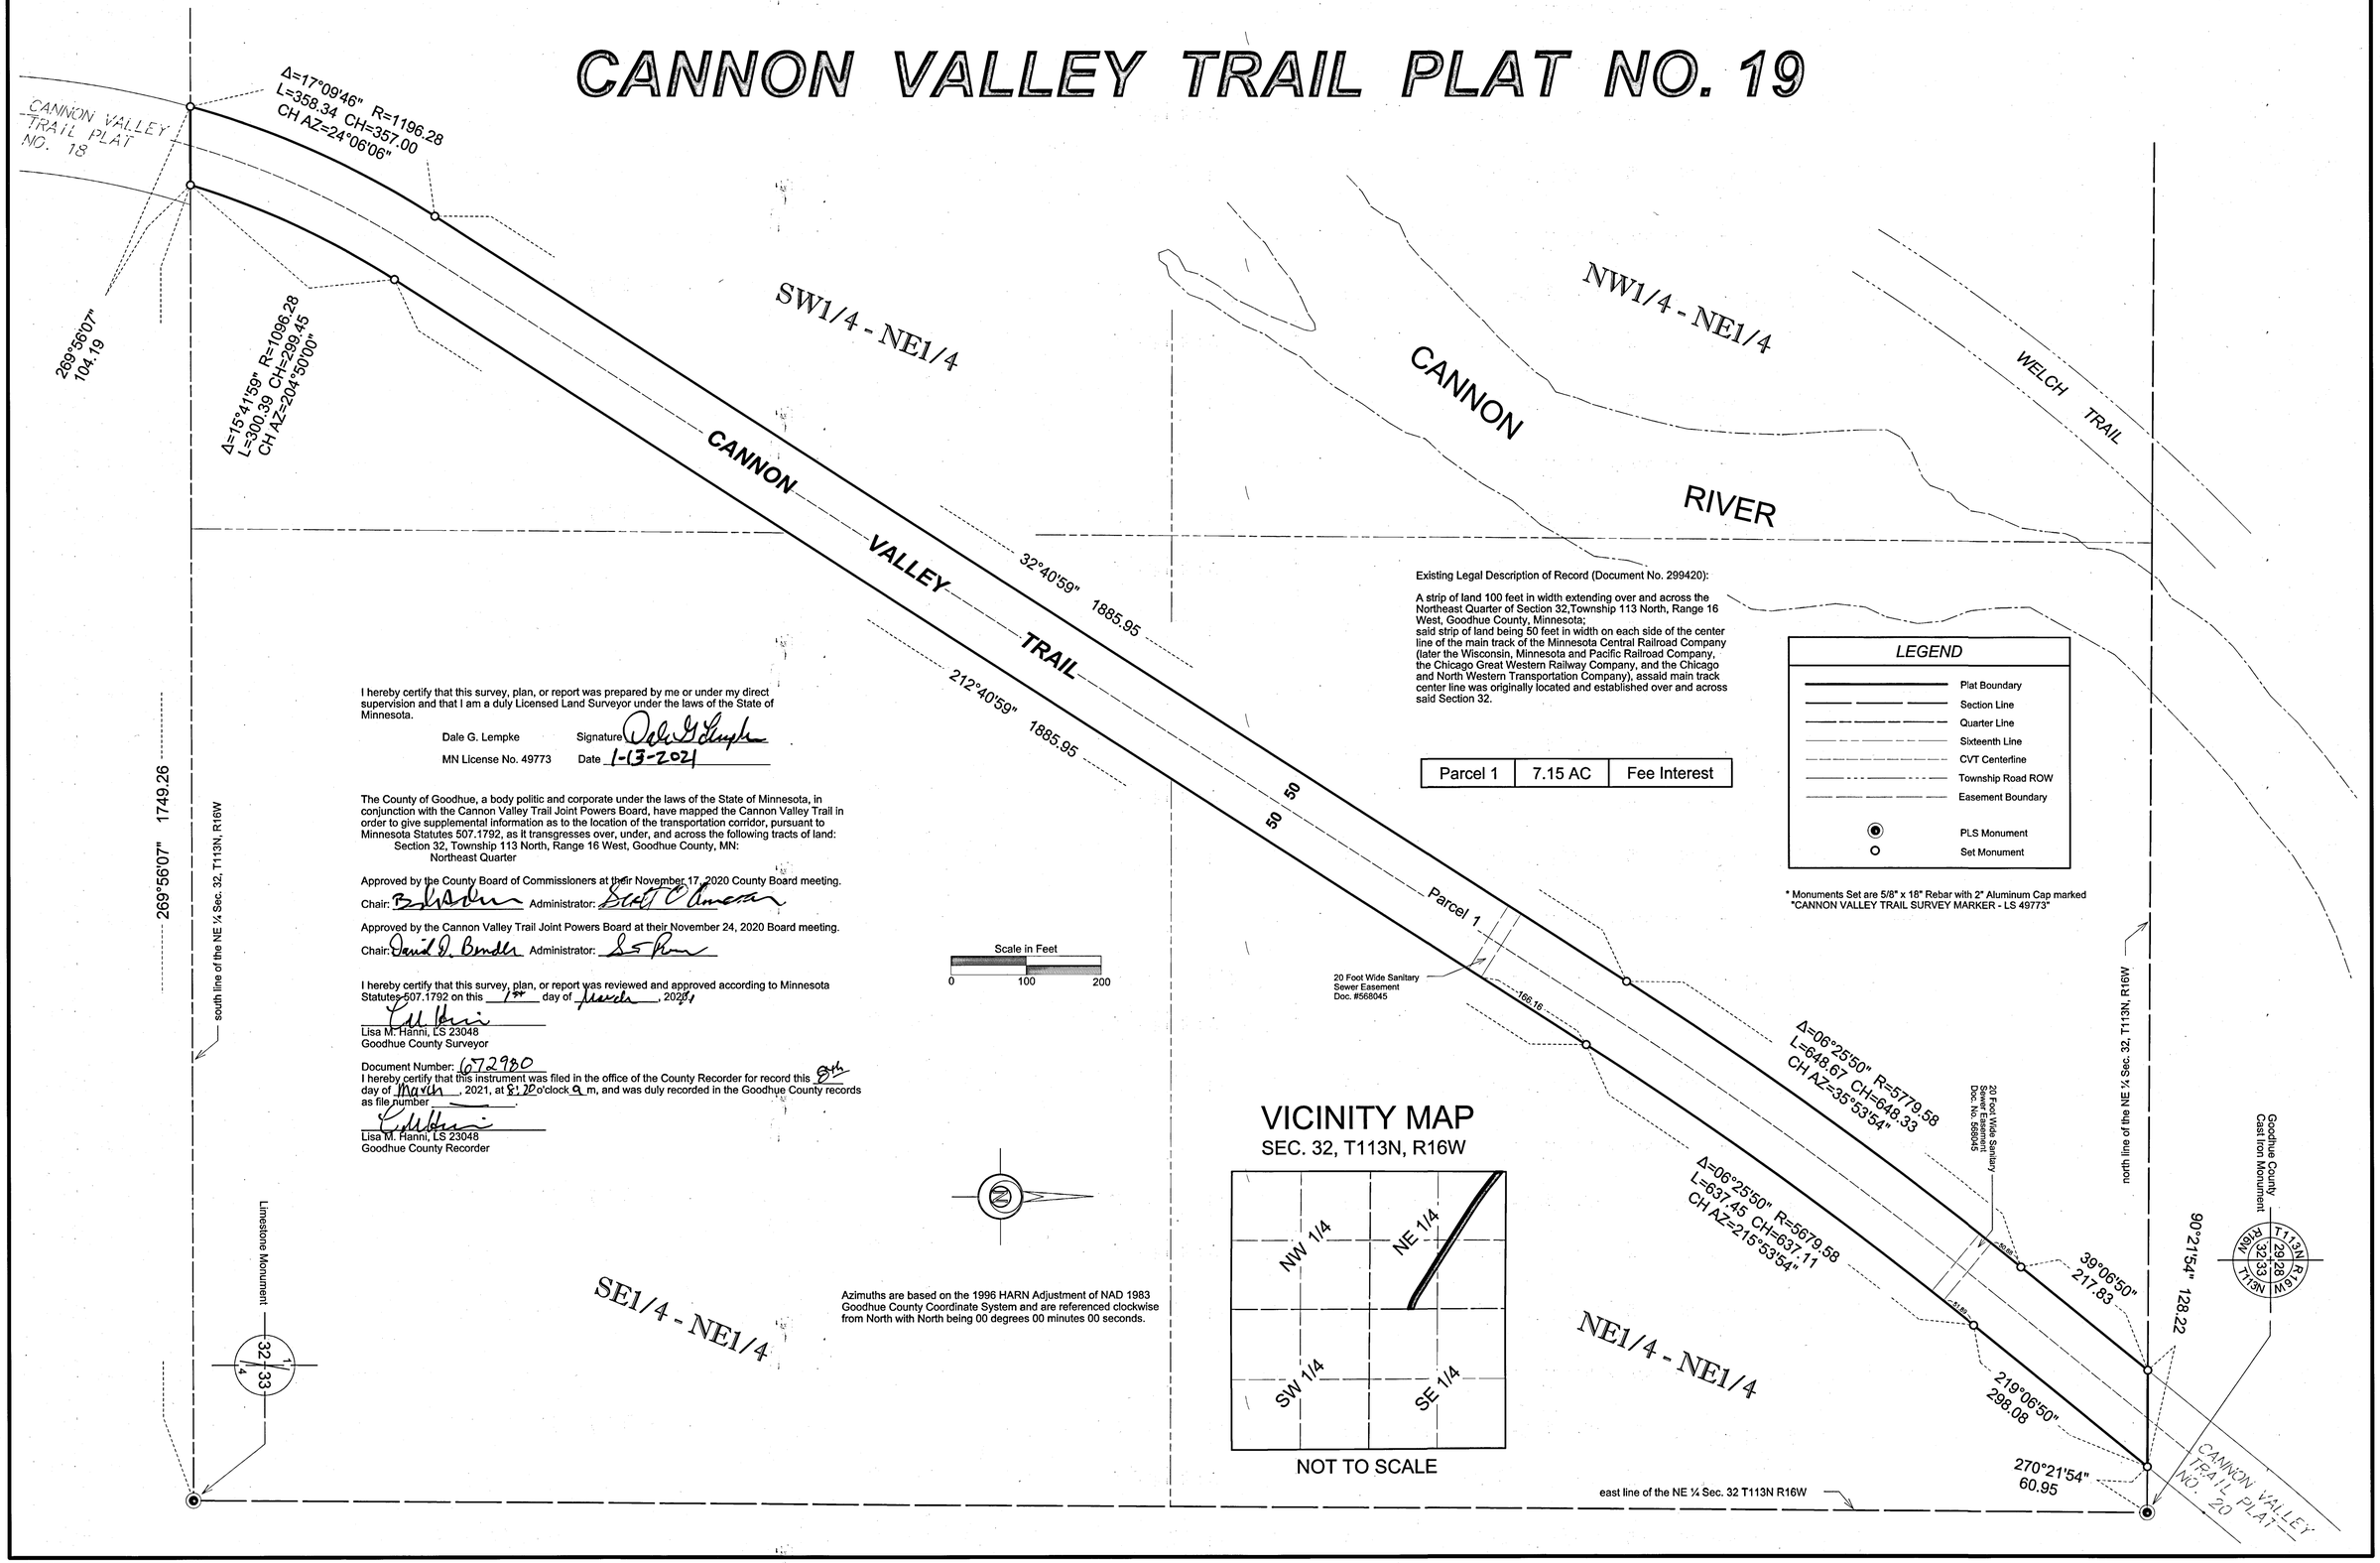

Existing Legal Description of Record (Document No. 299420):

A strip of land 100 feet in width extending over and across the Northeast Quarter of Section 32,Township 113 North, Range 16 West, Goodhue County, Minnesota;
said strip of land being 50 feet in width on each side of the center line of the main track of the Minnesota Central Railroad Company (later the Wisconsin, Minnesota and Pacific Railroad Company, the Chicago Great Western Railway Company, and the Chicago and North Western Transportation Company), assaid main track center line was originally located and established over and across said Section 32.

Parcel 1	7.15 AC	Fee Interest

I hereby certify that this survey, plan, or report was prepared by me or under my direct supervision and that I am a duly Licensed Land Surveyor under the laws of the State of Minnesota.

Dale G. Lempke — Signature: Dale G. Lempke
MN License No. 49773 — Date: 1-13-2021

The County of Goodhue, a body politic and corporate under the laws of the State of Minnesota, in conjunction with the Cannon Valley Trail Joint Powers Board, have mapped the Cannon Valley Trail in order to give supplemental information as to the location of the transportation corridor, pursuant to Minnesota Statutes 507.1792, as it transgresses over, under, and across the following tracts of land:
Section 32, Township 113 North, Range 16 West, Goodhue County, MN:
Northeast Quarter

Approved by the County Board of Commissioners at their November 17, 2020 County Board meeting.
Chair: [signature] Administrator: [signature]

Approved by the Cannon Valley Trail Joint Powers Board at their November 24, 2020 Board meeting.
Chair: David J. Bender Administrator: [signature]

I hereby certify that this survey, plan, or report was reviewed and approved according to Minnesota Statutes 507.1792 on this 1st day of March, 2021.

Lisa M. Hanni, LS 23048
Goodhue County Surveyor

Document Number: 672980
I hereby certify that this instrument was filed in the office of the County Recorder for record this 8th day of March, 2021, at 8:20 o'clock a.m, and was duly recorded in the Goodhue County records as file number ____.

Lisa M. Hanni, LS 23048
Goodhue County Recorder