OFFICIAL

Goodhue County Right of Way Monuments are 5 / 8 " by 24" rebar with a 2" aluminum cap marked "Goodhue County RW LS 23048" and will be placed in the ground after construction is complete.

This azimuth system is based on the HARN Adjustment of NAD 1983 Goodhue County coordinate system with the North being 00 degrees 00 minutes 00 seconds, and all azimuth are referenced clockwise from north.

This plat is subject to easments of record.

GOODHUE COUNTY RIGHT OF WAY PLAT NO. 147

C.S.A.H. 4

LEGEND

- PLAT BOUNDARY
- PARCEL LINE
- DEED LINE
- EXISTING RIGHT OF WAY
- SECTION LINE
- QUARTER LINE
- SIXTEENTH LINE
- GOODHUE COUNTY MONUMENT
- OB1 GOODHUE COUNTY R/W MONUMENT (UNLESS OTHERWISE INDICATED)
- FOUND MONUMENT

VICINITY MAP

SECTION 17 & 20, T.110 N., R15 W

NOT TO SCALE

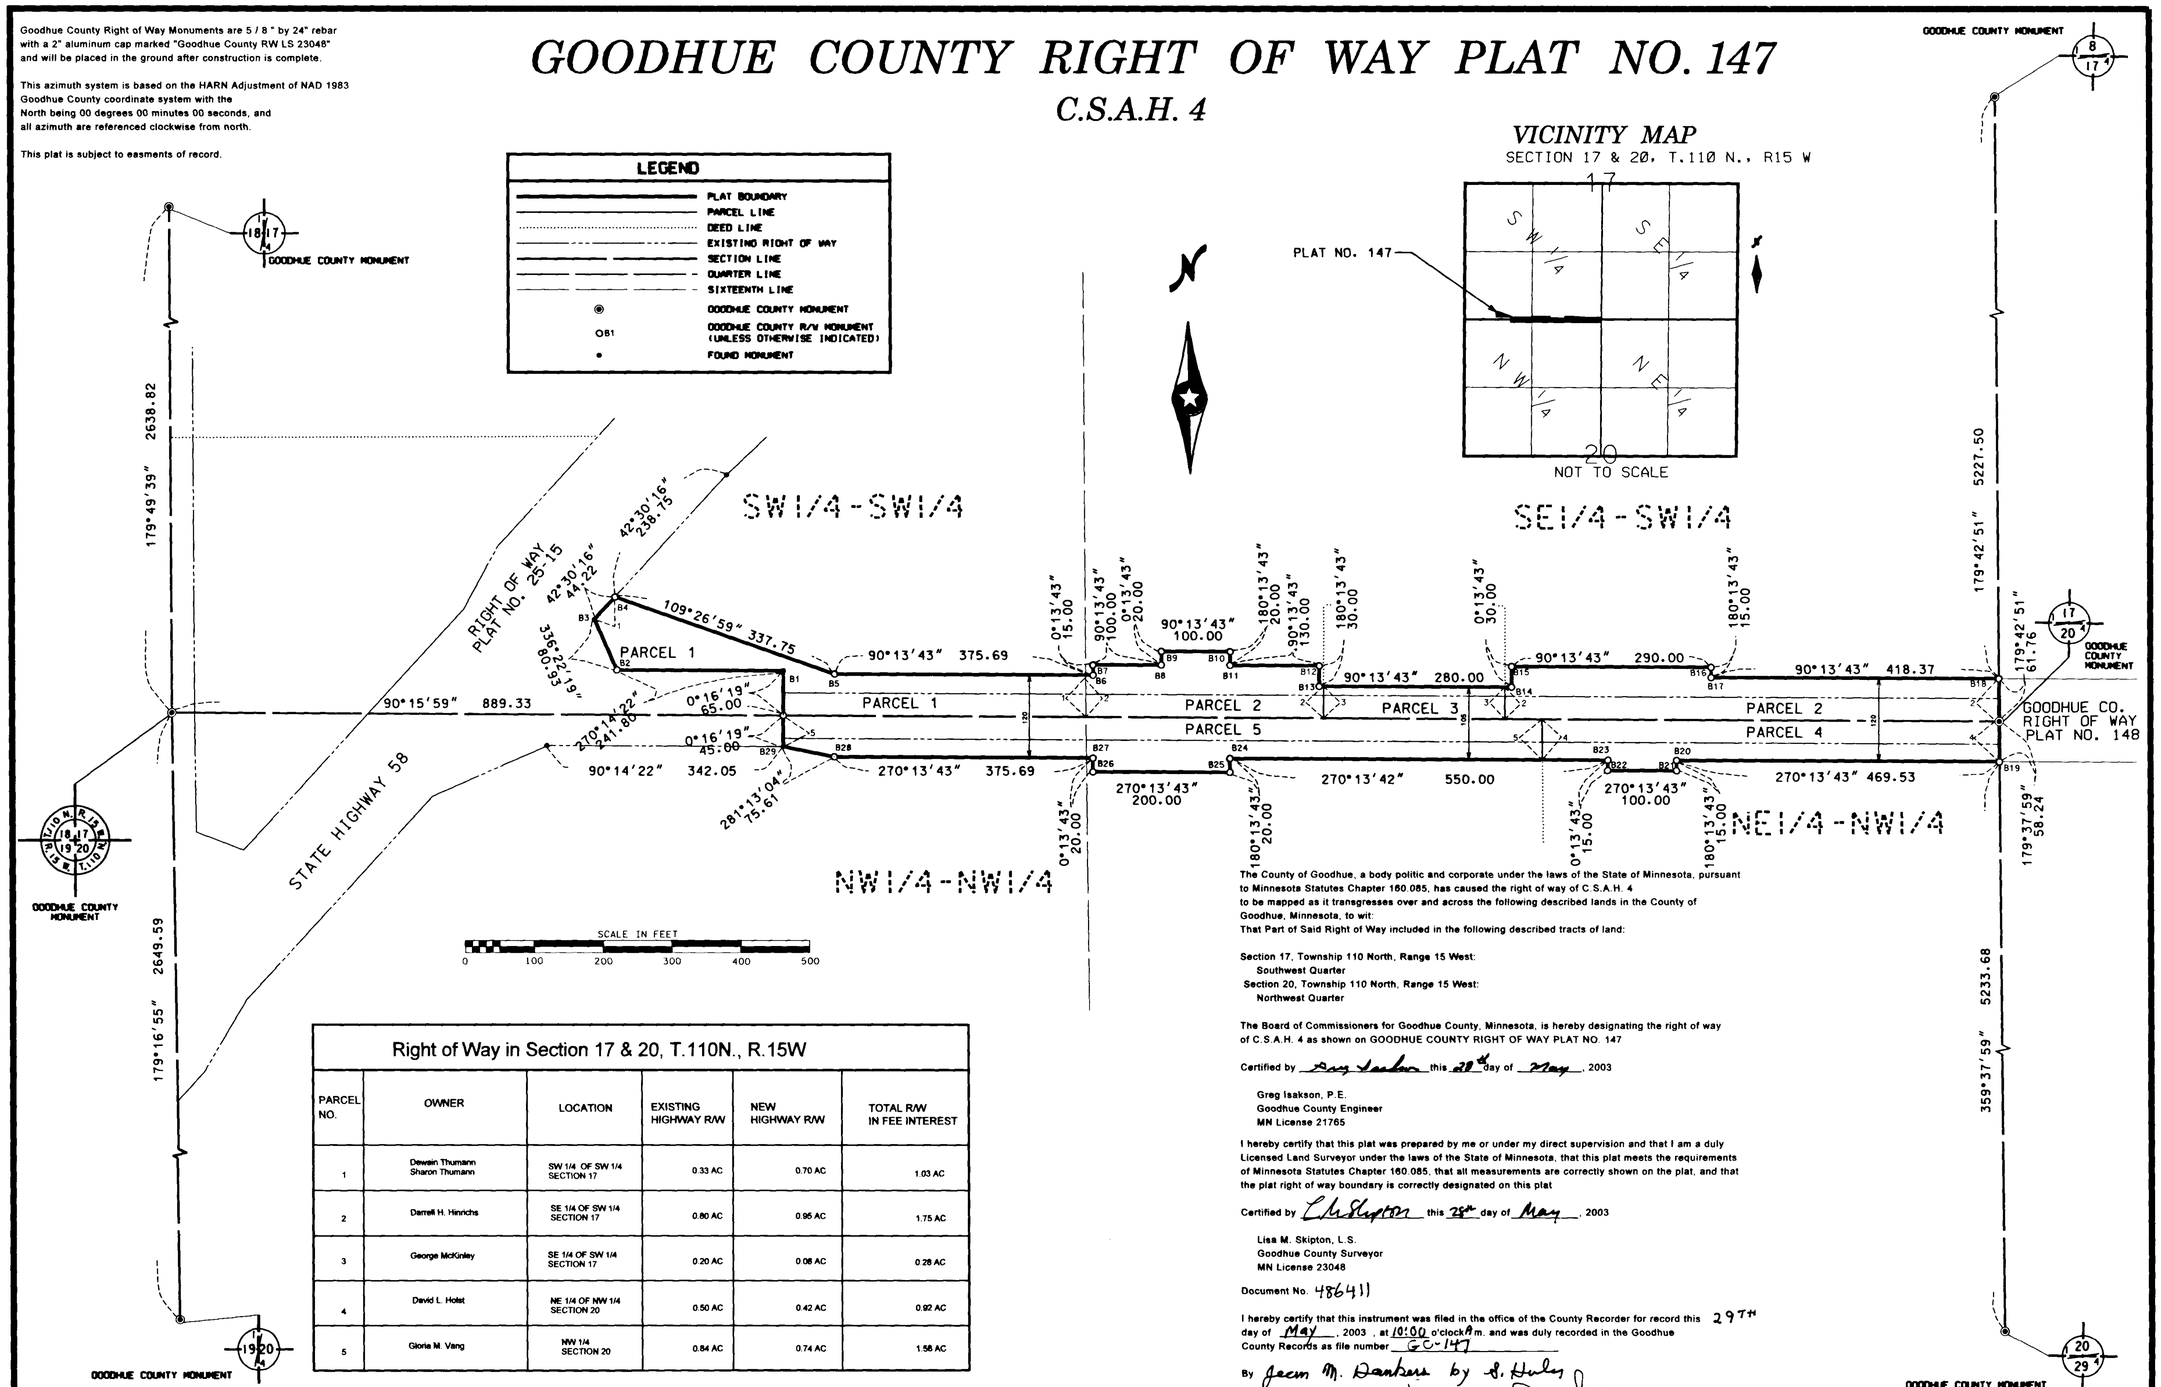

The County of Goodhue, a body politic and corporate under the laws of the State of Minnesota, pursuant to Minnesota Statutes Chapter 160.085, has caused the right of way of C.S.A.H. 4 to be mapped as it transgresses over and across the following described lands in the County of Goodhue, Minnesota, to wit:
That Part of Said Right of Way included in the following described tracts of land:

Section 17, Township 110 North, Range 15 West:
Southwest Quarter
Section 20, Township 110 North, Range 15 West:
Northwest Quarter

The Board of Commissioners for Goodhue County, Minnesota, is hereby designating the right of way of C.S.A.H. 4 as shown on GOODHUE COUNTY RIGHT OF WAY PLAT NO. 147

Certified by Greg Isakson this 28th day of May, 2003

Greg Isakson, P.E.
Goodhue County Engineer
MN License 21765

I hereby certify that this plat was prepared by me or under my direct supervision and that I am a duly Licensed Land Surveyor under the laws of the State of Minnesota, that this plat meets the requirements of Minnesota Statutes Chapter 160.085, that all measurements are correctly shown on the plat, and that the plat right of way boundary is correctly designated on this plat

Certified by L M Skipton this 28th day of May, 2003

Lisa M. Skipton, L.S.
Goodhue County Surveyor
MN License 23048

Document No. 486411

I hereby certify that this instrument was filed in the office of the County Recorder for record this 29TH day of May, 2003, at 10:00 o'clock A m. and was duly recorded in the Goodhue County Records as file number GC-147

By Jean M. Dankers by S. Huley

Goodhue County Recorder Jean M. Dankers

Right of Way in Section 17 & 20, T.110N., R.15W

PARCEL NO.	OWNER	LOCATION	EXISTING HIGHWAY R/W	NEW HIGHWAY R/W	TOTAL R/W IN FEE INTEREST
1	Dewain Thumann Sharon Thumann	SW 1/4 OF SW 1/4 SECTION 17	0.33 AC	0.70 AC	1.03 AC
2	Darrell H. Hinrichs	SE 1/4 OF SW 1/4 SECTION 17	0.80 AC	0.95 AC	1.75 AC
3	George McKinley	SE 1/4 OF SW 1/4 SECTION 17	0.20 AC	0.08 AC	0.28 AC
4	David L. Holst	NE 1/4 OF NW 1/4 SECTION 20	0.50 AC	0.42 AC	0.92 AC
5	Gloria M. Vang	NW 1/4 SECTION 20	0.84 AC	0.74 AC	1.58 AC

GC-147