OFFICIAL

GOODHUE COUNTY RIGHT OF WAY PLAT NO. 184

County State Aid Highway No. 1

PLAT NO. 184

VICINITY MAP

Section 11, T.112 N. R15 W

NOT TO SCALE

The County of Goodhue, a body politic and corporate under the laws of the State of Minnesota, pursuant to Minnesota Statutes Chapter 160.085, has caused the right of way of County State Aid Highway No. 1 to be mapped as it transgresses over and across the following described lands in the County of Goodhue, Minnesota, to wit:
That Part of Said Right of Way included in the following described tracts of land:

Section 11, Township 112 North, Range 15 West:
Northwest Quarter

The Board of Commissioners for Goodhue County, Minnesota, is hereby designating the right of way of C.S.A.H. 1 as shown on GOODHUE COUNTY RIGHT OF WAY PLAT NO. 184

Certified by Greg Isakson this 20 day of November 2005

Greg Isakson, P.E.
Goodhue County Engineer
MN License 21765

I hereby certify that this plat was prepared by me or under my direct supervision and that I am a duly Licensed Land Surveyor under the laws of the State of Minnesota, that this plat meets the requirements of Minnesota Statutes Chapter 160.085, that all measurements are correctly shown on the plat, and that the plat right of way boundary is correctly designated on this plat

Certified by ..... this 17th day of November 2005

Lisa M. Hanni, L.S.
Goodhue County Surveyor
MN License 23048

Document No. 536674.

I hereby certify that this instrument was filed in the office of the County Recorder for record this 22nd day of Nov 2005, at 11:00 o'clock Am and was duly recorded in the Goodhue County Records as file number GC-184

By .....

Lisa M Hanni, L.S.
Goodhue County Recorder

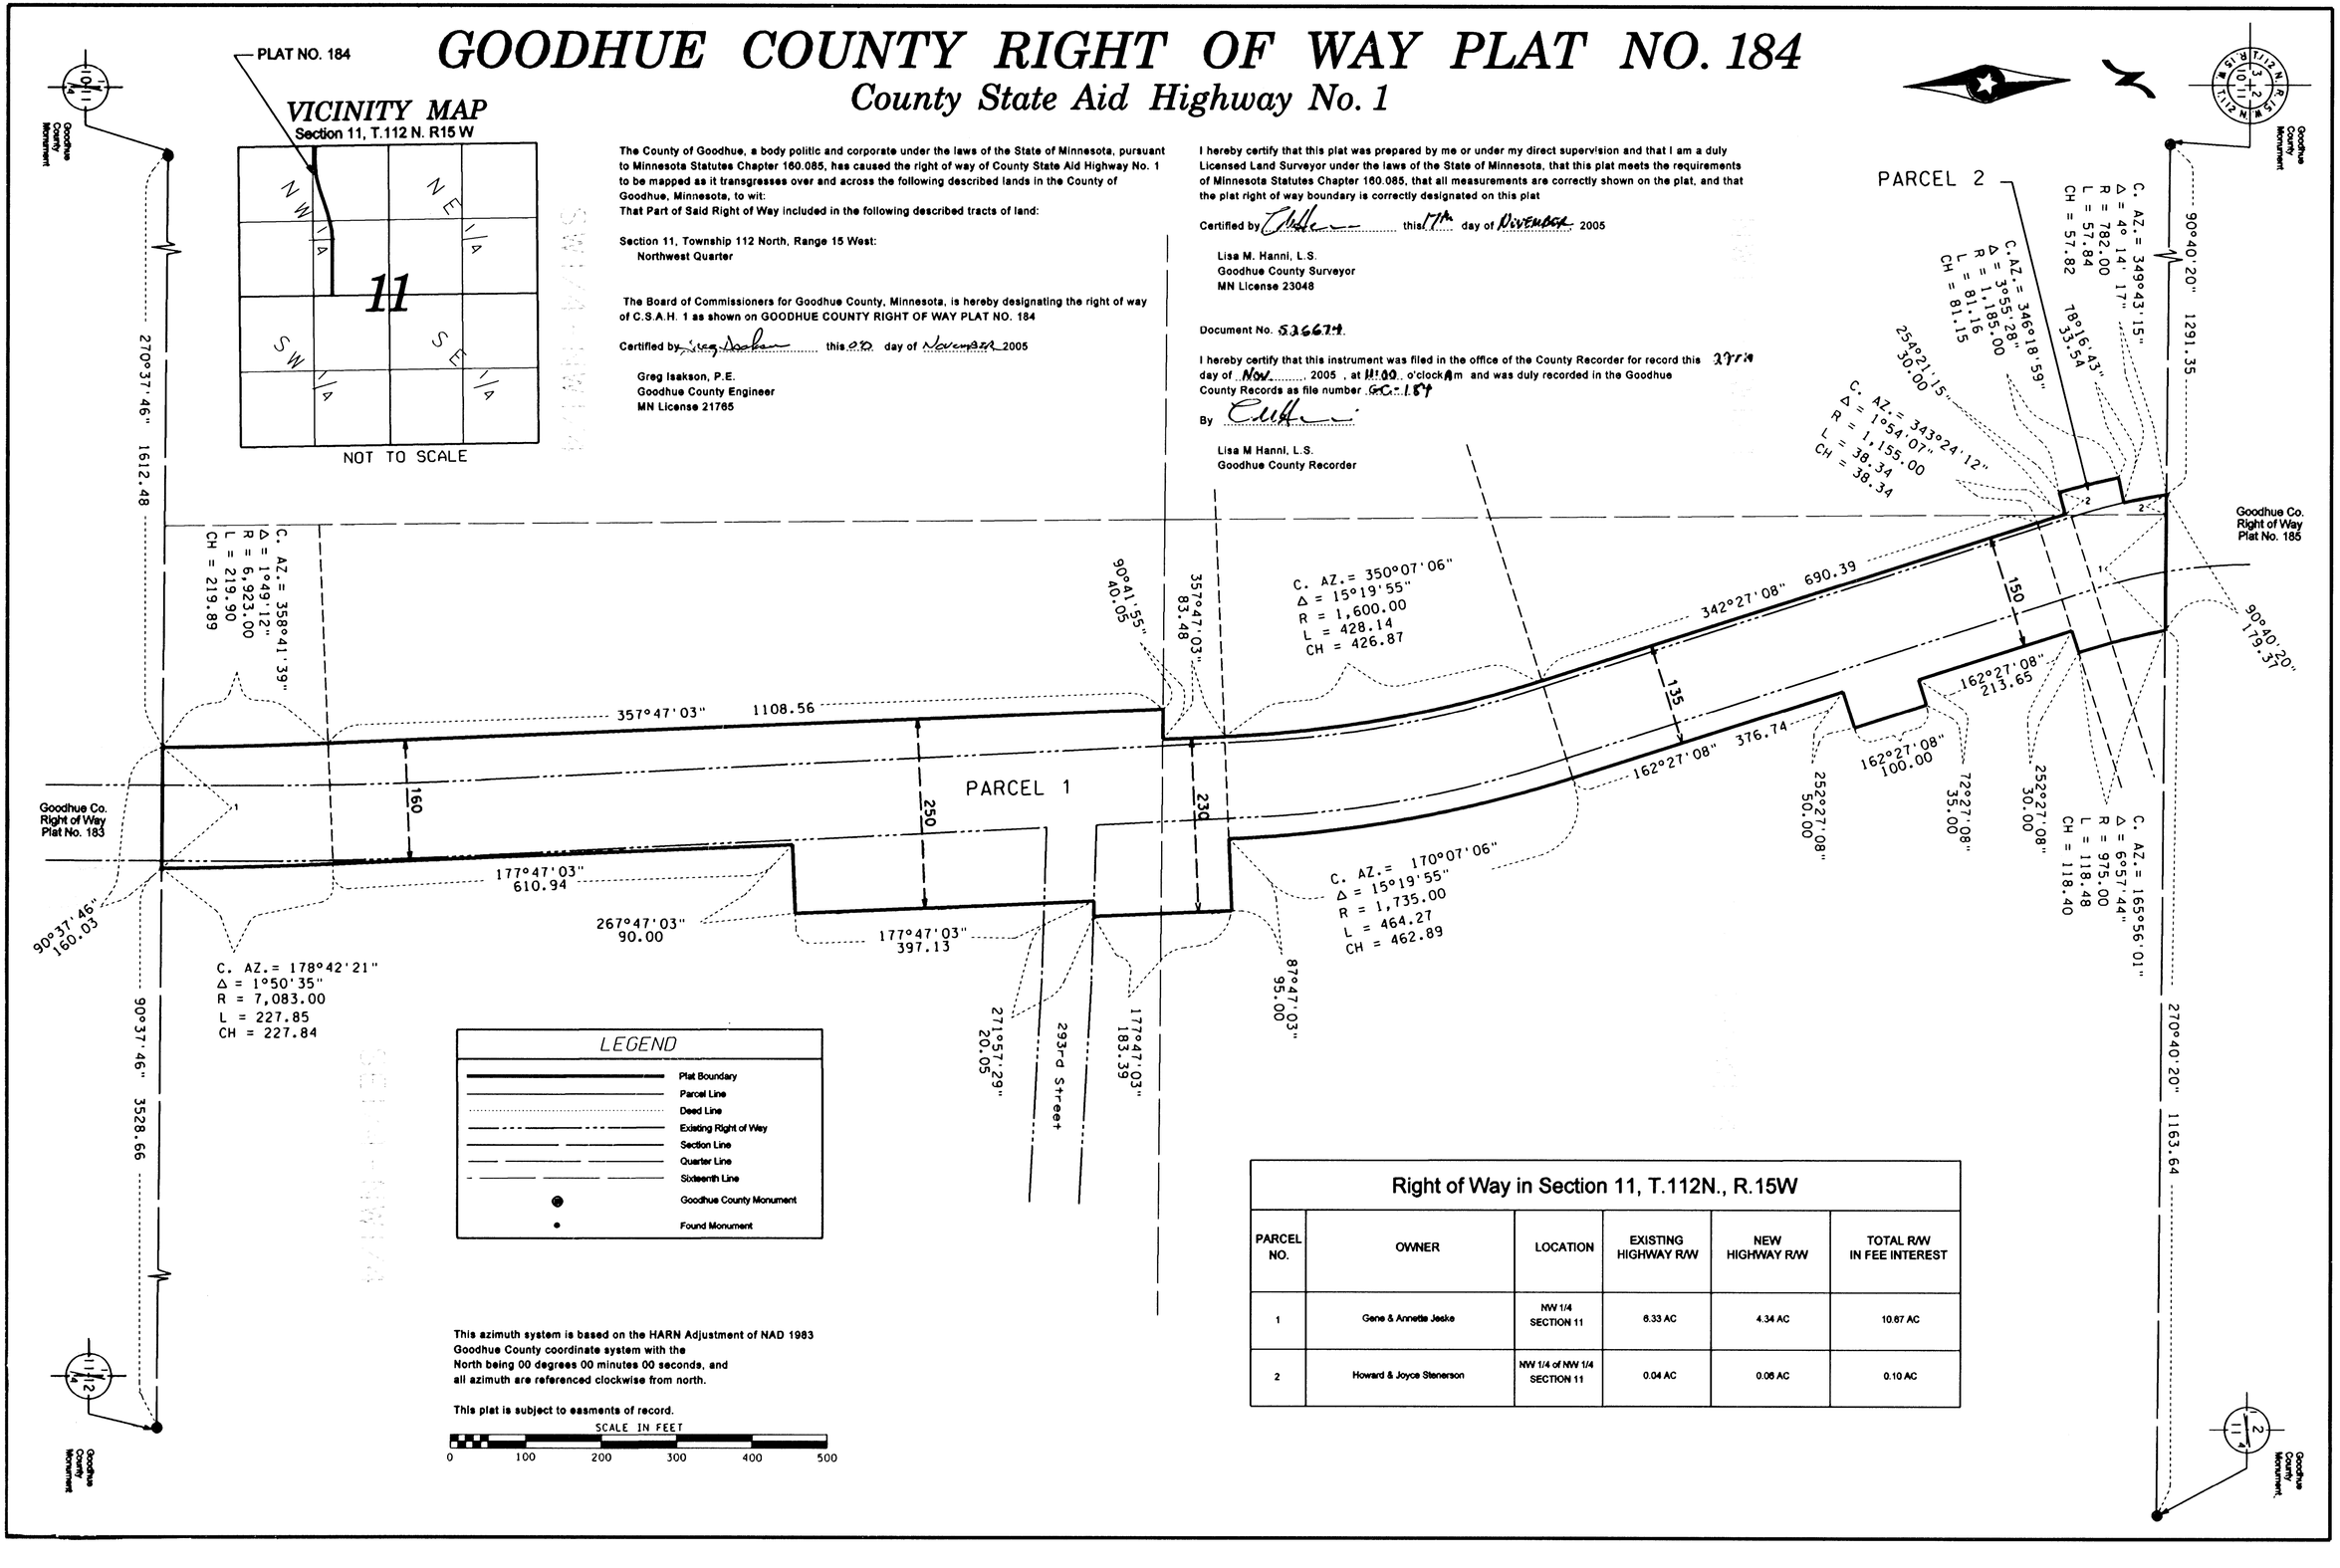

LEGEND

- Plat Boundary
- Parcel Line
- Deed Line
- Existing Right of Way
- Section Line
- Quarter Line
- Sixteenth Line
- Goodhue County Monument
- Found Monument

This azimuth system is based on the HARN Adjustment of NAD 1983 Goodhue County coordinate system with the North being 00 degrees 00 minutes 00 seconds, and all azimuth are referenced clockwise from north.

This plat is subject to easments of record.

SCALE IN FEET

0 100 200 300 400 500

Right of Way in Section 11, T.112N., R.15W

PARCEL NO.	OWNER	LOCATION	EXISTING HIGHWAY R/W	NEW HIGHWAY R/W	TOTAL R/W IN FEE INTEREST
1	Gene & Annette Jeske	NW 1/4 SECTION 11	6.33 AC	4.34 AC	10.67 AC
2	Howard & Joyce Stenerson	NW 1/4 of NW 1/4 SECTION 11	0.04 AC	0.06 AC	0.10 AC

GC-184