OFFICIAL.

GOODHUE COUNTY RIGHT OF WAY PLAT NO. 192A

County State Aid Highway No. 1

AMENDMENT TO GOODHUE COUNTY RIGHT OF WAY PLAT NO. 192 (PARCEL 1)

VICINITY MAP

Section 1, & 12, T.111 N., R17 W

NOT TO SCALE

This azimuth system is based on the HARN Adjustment of NAD 1983
Goodhue County coordinate system with the
North being 00 degrees 00 minutes 00 seconds, and
all azimuth are referenced clockwise from north.

This plat is subject to easments of record.

Monuments will be set at all angle points after construction is compete.

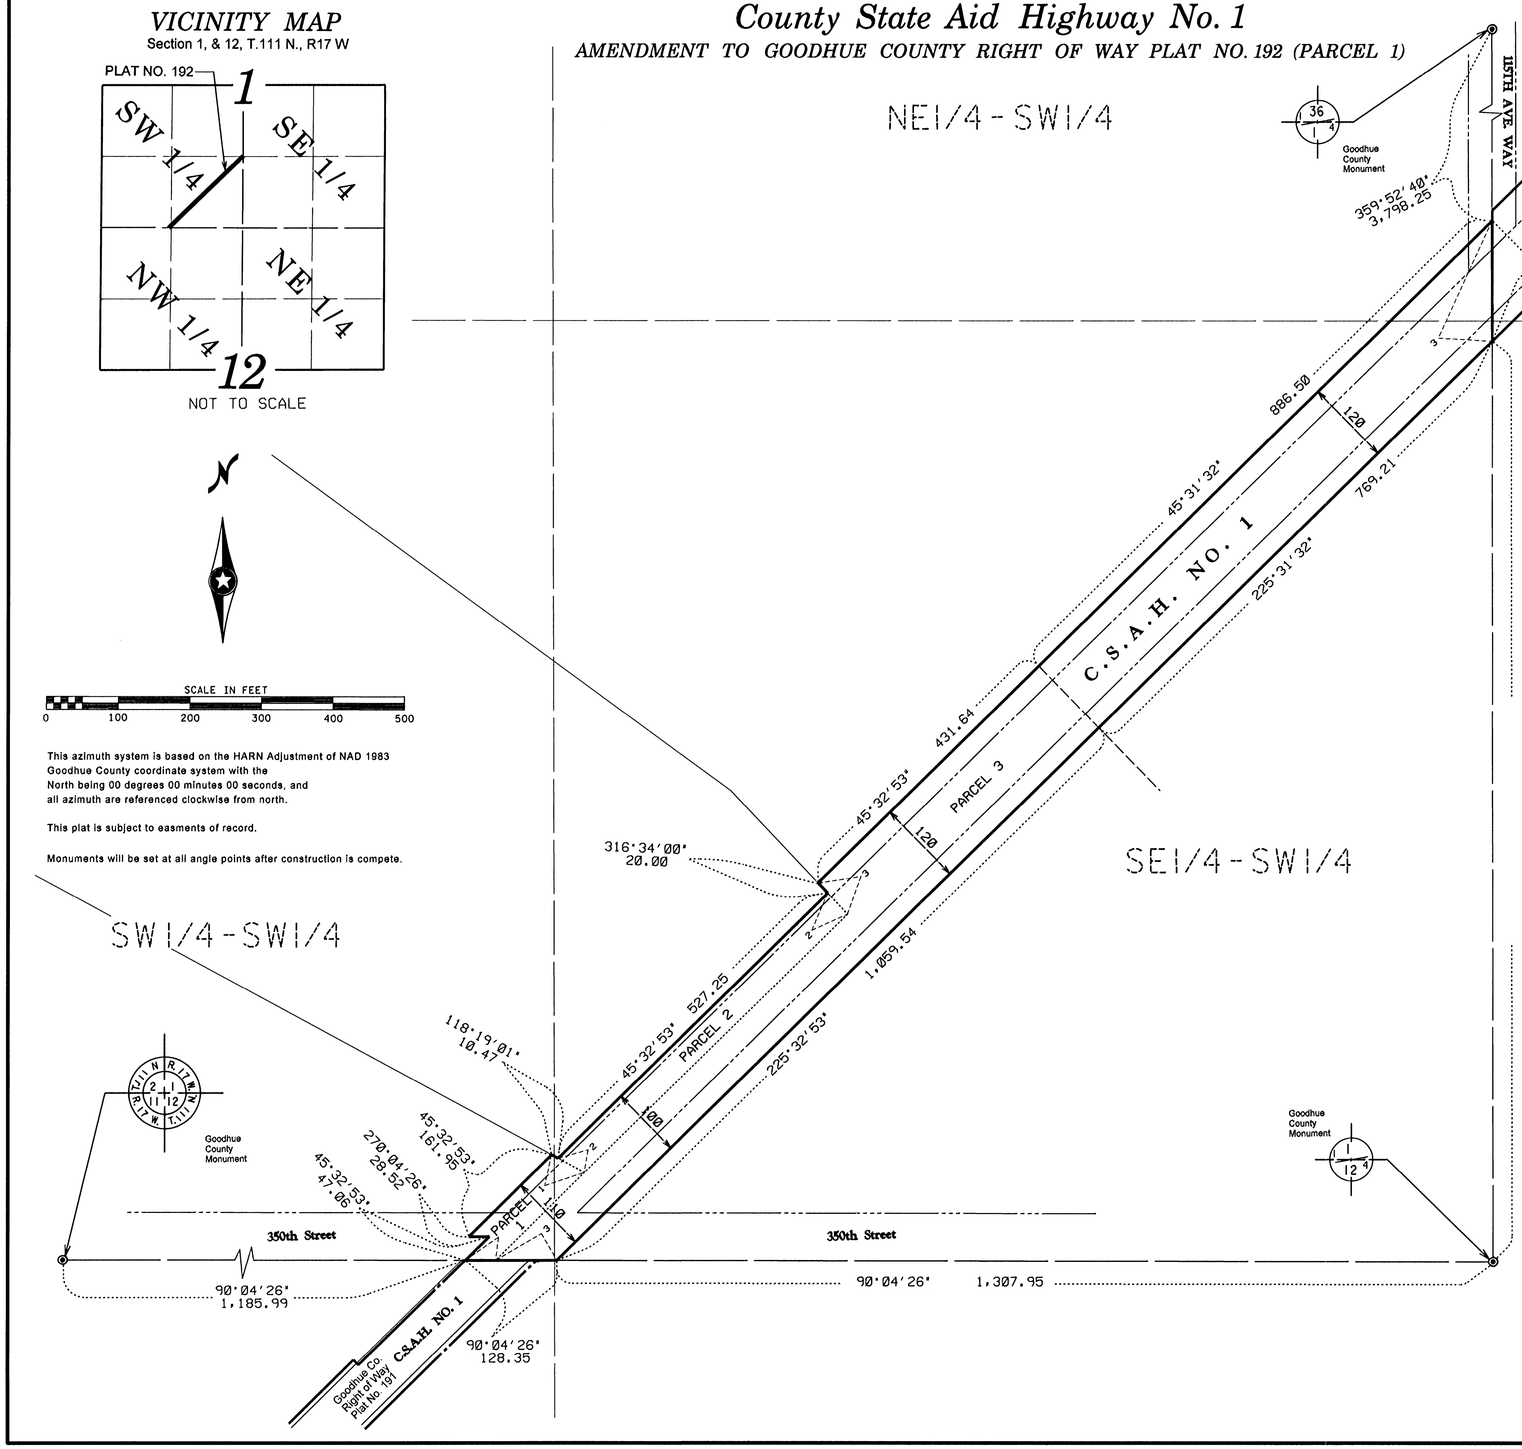

The County of Goodhue, a body politic and corporate under the laws of the State of Minnesota, pursuant to Minnesota Statutes Chapter 160.085, has caused the right of way of County State Aid Highway No. 1 to be mapped as it transgresses over and across the following described lands in the County of Goodhue, Minnesota, to wit:
That Part of Said Right of Way included in the following described tracts of land:

Section 1, Township 111 North, Range 17 West:
Southwest Quarter

The Board of Commissioners for Goodhue County, Minnesota, is hereby designating the right of way of C.S.A.H. 1 as shown on GOODHUE COUNTY RIGHT OF WAY PLAT NO. 192A

Certified by Gregory Isakson this 21st day of June, 2010

Gregory Isakson, P.E.
Goodhue County Engineer
MN License 21765

I hereby certify that this plat was prepared by me or under my direct supervision and that I am a duly Licensed Land Surveyor under the laws of the State of Minnesota, that this plat meets the requirements of Minnesota Statutes Chapter 160.085, that all measurements are correctly shown on the plat, and that the plat right of way boundary is correctly designated on this plat

Certified by Lisa Hanni this 1st day of July, 2010

Lisa M. Hanni, L.S.
Goodhue County Surveyor
MN License 23048

Document No. 577249

I hereby certify that this instrument was filed in the office of the County Recorder for record this 1st day of July, 2010, at 9:00 o'clock a.m and was duly recorded in the Goodhue County Records as file number GC-192A

By Lisa Hanni

Lisa M Hanni, L.S.
Goodhue County Recorder

Right of Way in Section 1, T.111N., R.17W

PARCEL NO.	OWNER	LOCATION	EXISTING HIGHWAY R/W	NEW HIGHWAY R/W	TOTAL R/W IN FEE INTEREST
1	Joyceann Phelps Trost 370010602	SOUTH 1/2 OF SW1/4 SECTION 1	0.16 AC	0.04 AC	0.20 AC
2	Joyceann Phelps Trost 370010600	SOUTH 1/2 OF SW1/4 SECTION 1	0.39 AC	0.09 AC	0.48 AC
3	Richard & Karen Beskau 370010601	EAST 1/2 OF SW1/4 SECTION 1	2.50 AC	1.87 AC	4.37AC

GC-192A