OFFICIAL

GOODHUE COUNTY RIGHT OF WAY PLAT NO. 193

County State Aid Highway No. 1

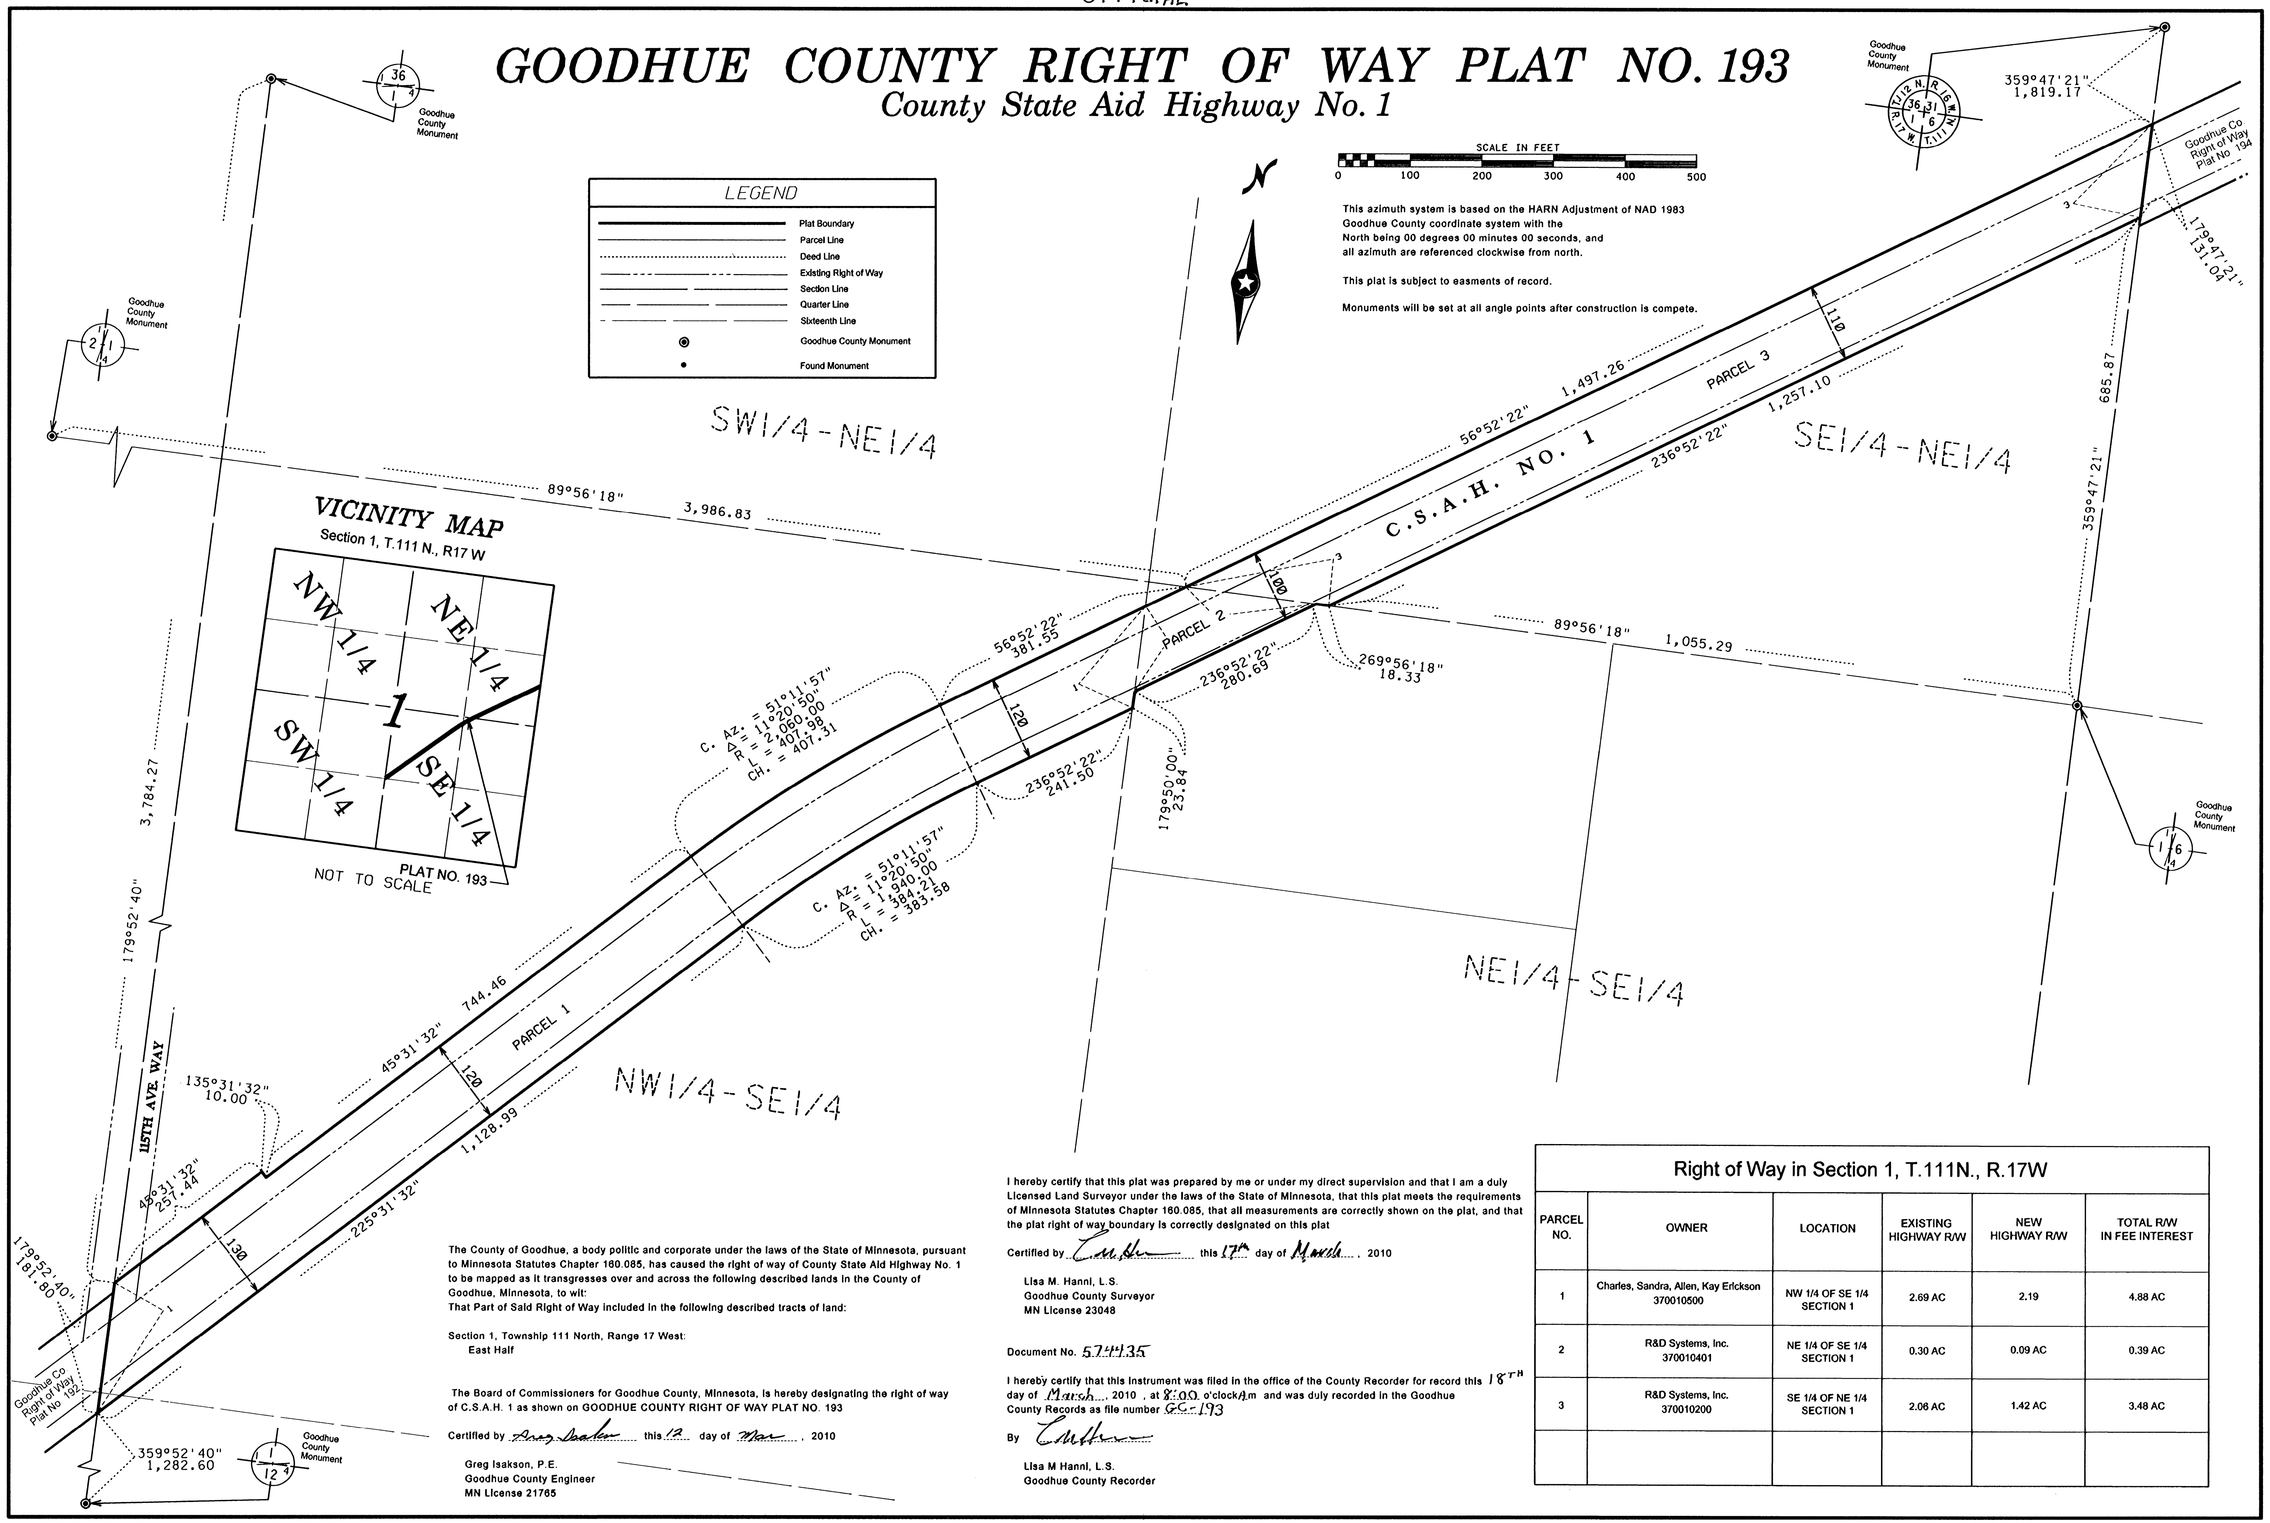

The County of Goodhue, a body politic and corporate under the laws of the State of Minnesota, pursuant to Minnesota Statutes Chapter 160.085, has caused the right of way of County State Aid Highway No. 1 to be mapped as it transgresses over and across the following described lands in the County of Goodhue, Minnesota, to wit:
That Part of Said Right of Way included in the following described tracts of land:

Section 1, Township 111 North, Range 17 West:
East Half

The Board of Commissioners for Goodhue County, Minnesota, is hereby designating the right of way of C.S.A.H. 1 as shown on GOODHUE COUNTY RIGHT OF WAY PLAT NO. 193

Certified by Greg Isakson this 12 day of Mar, 2010

Greg Isakson, P.E.
Goodhue County Engineer
MN License 21765

I hereby certify that this plat was prepared by me or under my direct supervision and that I am a duly Licensed Land Surveyor under the laws of the State of Minnesota, that this plat meets the requirements of Minnesota Statutes Chapter 160.085, that all measurements are correctly shown on the plat, and that the plat right of way boundary is correctly designated on this plat

Certified by [signature] this 17th day of March, 2010

Lisa M. Hanni, L.S.
Goodhue County Surveyor
MN License 23048

Document No. 574435

I hereby certify that this instrument was filed in the office of the County Recorder for record this 18TH day of March, 2010, at 8:00 o'clock Am and was duly recorded in the Goodhue County Records as file number GC-193

By [signature]

Lisa M Hanni, L.S.
Goodhue County Recorder

Right of Way in Section 1, T.111N., R.17W

PARCEL NO.	OWNER	LOCATION	EXISTING HIGHWAY R/W	NEW HIGHWAY R/W	TOTAL R/W IN FEE INTEREST
1	Charles, Sandra, Allen, Kay Erickson 370010500	NW 1/4 OF SE 1/4 SECTION 1	2.69 AC	2.19	4.88 AC
2	R&D Systems, Inc. 370010401	NE 1/4 OF SE 1/4 SECTION 1	0.30 AC	0.09 AC	0.39 AC
3	R&D Systems, Inc. 370010200	SE 1/4 OF NE 1/4 SECTION 1	2.06 AC	1.42 AC	3.48 AC

GC-193