Know all men by these presents that we James Lawther the owner of the tract of land described on the accompanying plat as Lot One (1) and Sophia Seebach the owner of the tract of land described on said plat as Lot Sixteen (16) and Theodore B. Sheldon the owner of all of said premises described on said plat other than the lots aforesaid do hereby certify that we have caused to be platted and surveyed and designated as E H Blodgetts Subdivision the following described premises situate in the County of Goodhue in the State of Minnesota to wit; Lots four (4) and five (5) of Block One (1) and Lots Six (6) Seven (7) and Eight (8) of Block Three (3) of L F Hubbards Subdivision of Blocks One (1) Two (2) and Three (3) of Spates and Coes Outlots to Red Wing and Sixty six (66) feet off the easterly side of Lot One (1) of Block Six (6) of said Spates and Coes Outlots according to the recorded plat of said Out Lots in the office of the Register of Deeds of said County and we do hereby dedicate to the public the several streets and alleys appearing upon said plat

In testimony whereof we have hereunto set our hands and seals this thirtieth day of September A D eighteen hundred and eighty five

James Lawther (Seal)
Sophia Seebach (Seal)
T. B. Sheldon (Seal)

State of Minnesota }
County of Goodhue } Be it known that on this 30th day of September A D 1885 before me personally came James Lawther Sophia Seebach and Theodore B Sheldon the signers and sealers of the foregoing instrument and acknowledged the same to be their and each of their own free act and deed

(Not. Seal)

Andrew Lindgren Jr.
Notary Public
Goodhue Co. Minn

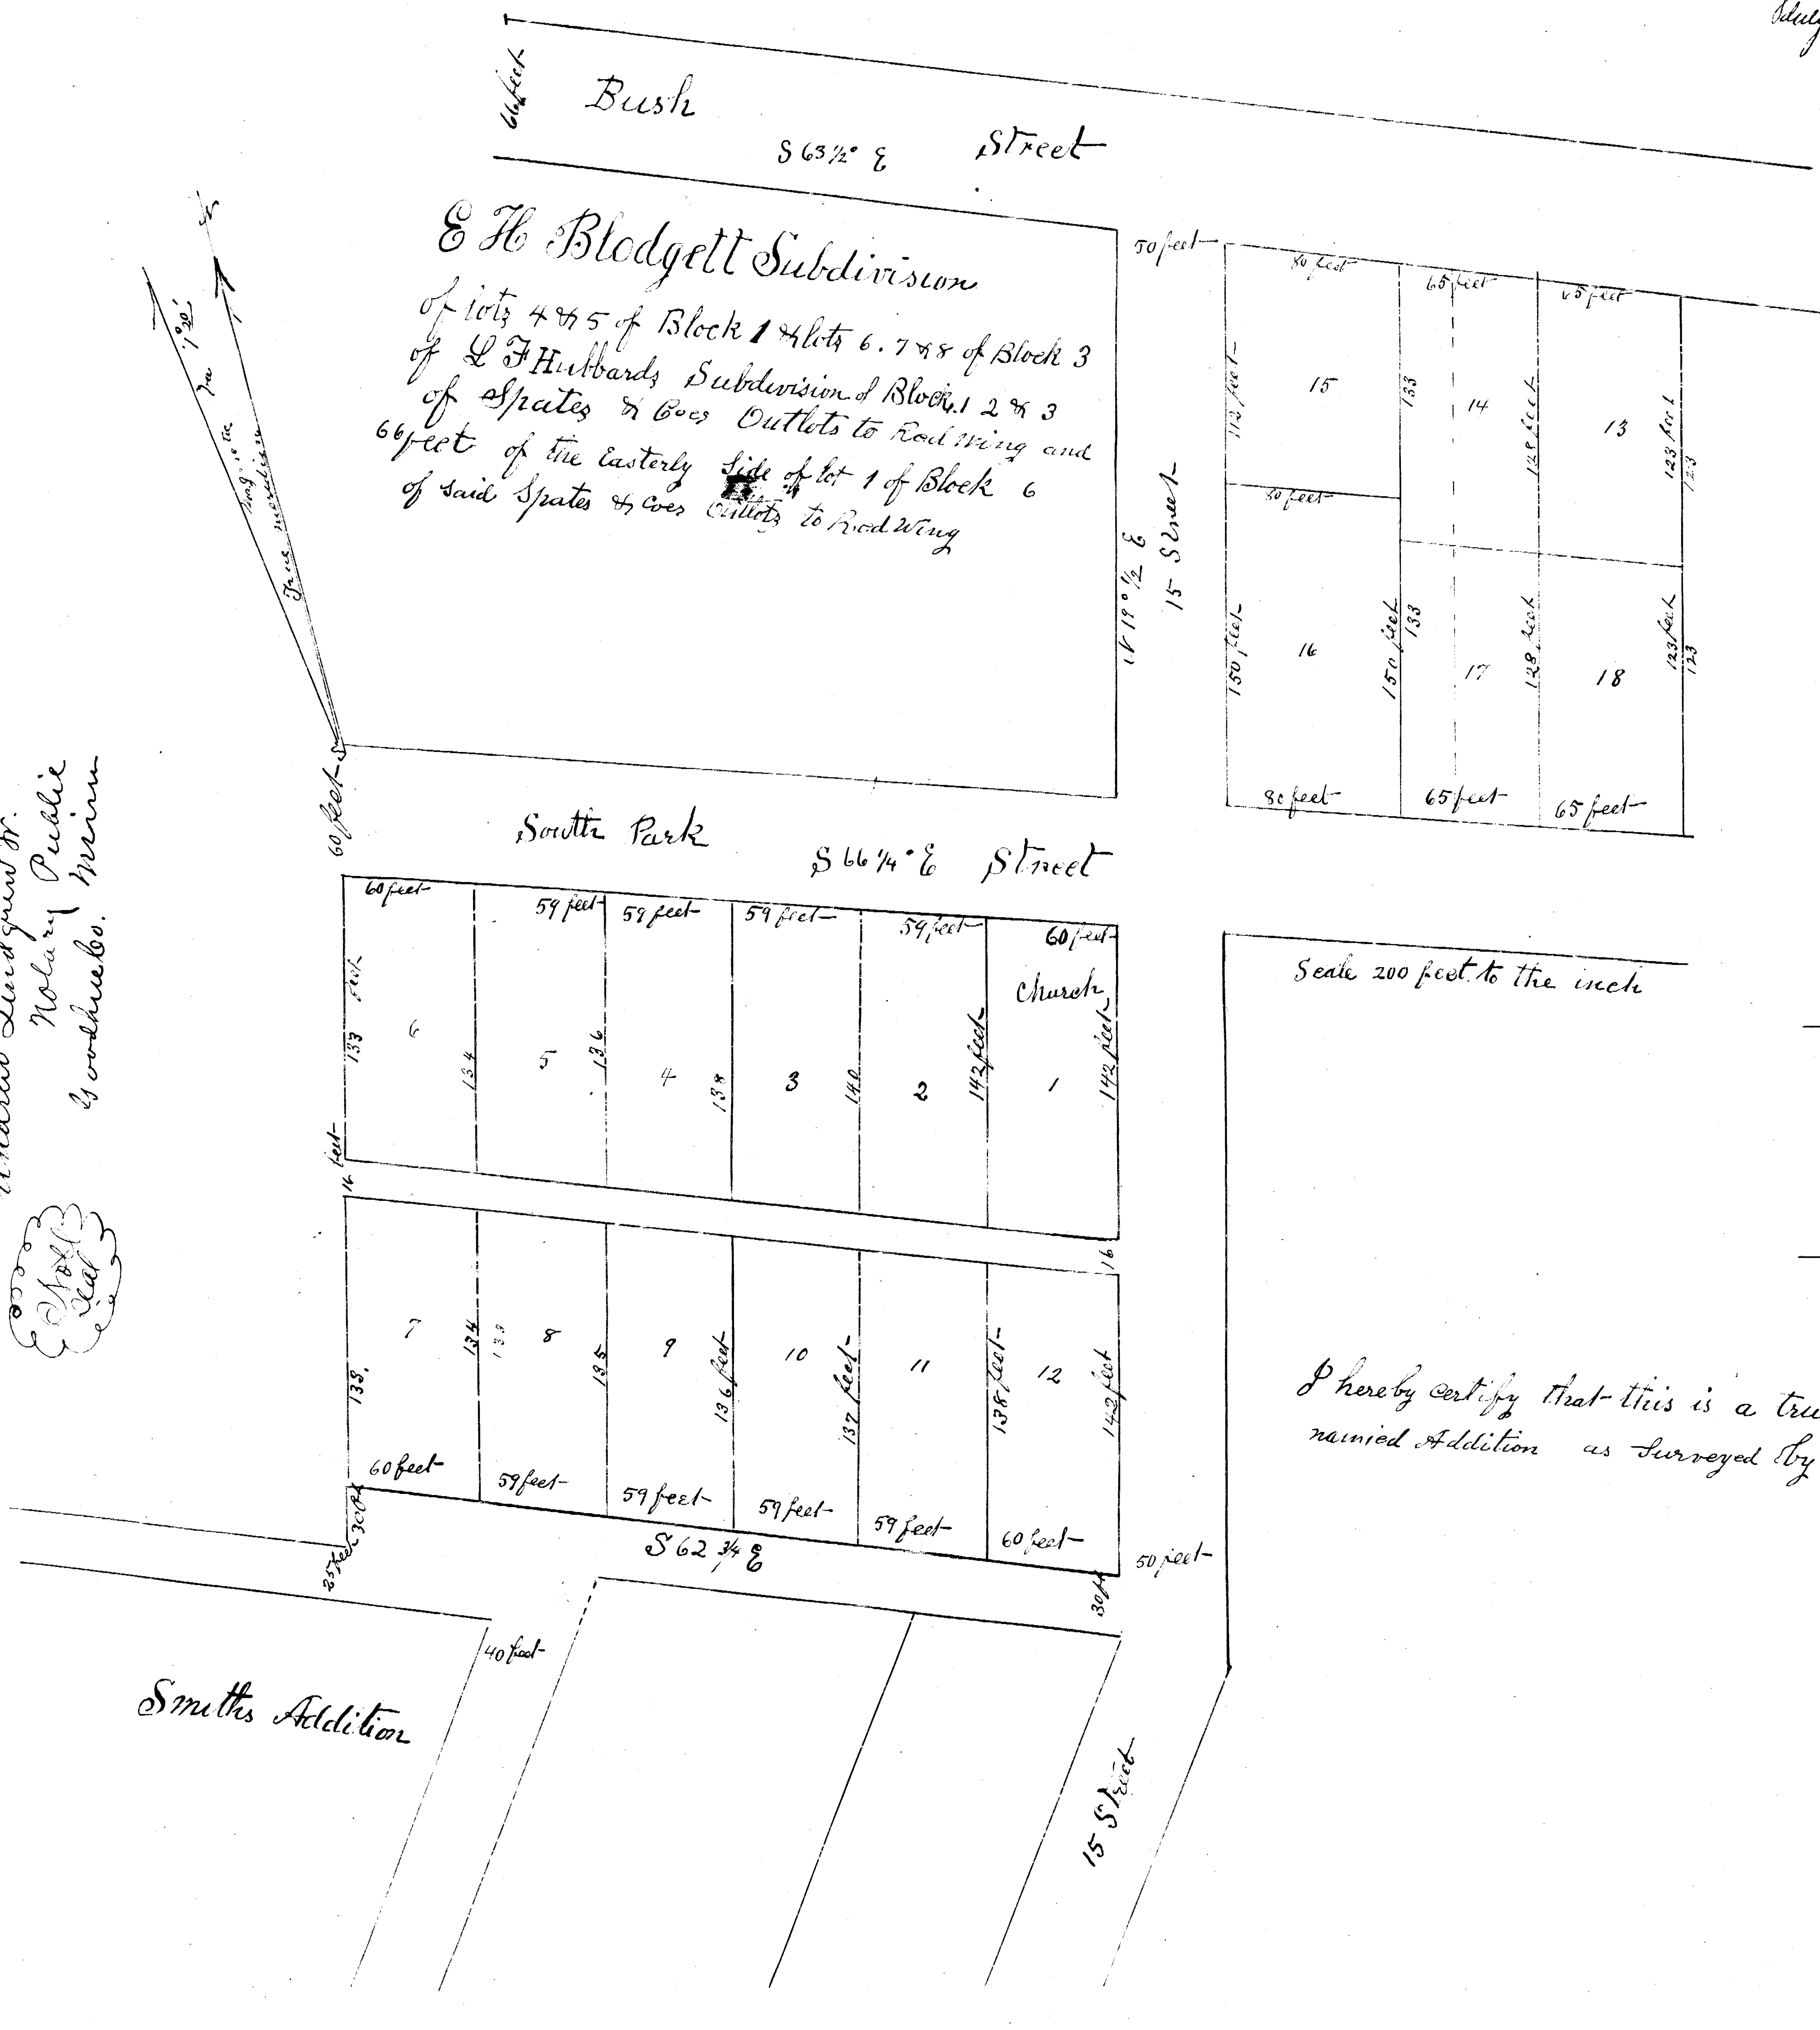

City Recorders Office
City of Red Wing, Minnesota.

This is to certify that at a Council Meeting of the City Council of the City of Red Wing Minnesota held on the 6th day of November A.D. 1885. This Plat to which this Certificate is affixed, to wit The Plat of E. H Blodgett Subdivision, was presented to the said City Council for approval. And was by the said City Council at said Council Meeting, duly approved —

Given under my hand and the Corporate Seal of the said City of Red Wing, Minn. this 10th day of November 1885.

S. J. Willard.
City Recorder
City of Red Wing, Minnesota.

(Corporate Seal)

Taxes paid by Tax Sales and otherwise. Transferred Nov. 13th 1885
C. C. Webster
Co. Auditor.

Filed for Record November 13th 1885 at 10 oclock A. M.
C. H. Johnson
Register of Deeds

I hereby certify that this is a true Map of the above named Addition as Surveyed by me July 14th A D 1885
S A Hart Surveyor