Instrument of Rearrangement and Dedication

Taxes for the year 1912 on the land described within are paid.
F. A. Scherf
County Treasurer.

State of Minnesota
County of Goodhue ss.

Know all men by these presents: That we Hans H. Boxrud and Mary E. Boxrud his wife, of the City of Red Wing County of Goodhue and State of Minnesota, the owners in fee simple of the following described real premises situated in the County of Goodhue and State of Minnesota, and described as follows, to-wit: Beginning at a point one hundred (120) and twenty feet East of the Section corner to Sections 29-30-31-32 Township 113 N R. 14W. thence East three hundred (311.67) and eleven and sixteenths feet; thence South seventy eight degrees East (S. 78° E.) four hundred (431.3) and thirty one and three tenths feet; thence South thirty one degrees and thirty minutes West (S. 31°30'W.) sixty five (65.9) and nine tenths feet which point is the intersection of the North line of Phelps street and the West line of Stanley Street; thence South forty six degrees and fifteen minutes West (S. 46°15' W.) along the West line of Stanley Street six hundred (639.65') and thirty nine and five hundredths feet; thence North seventy seven degrees and fifty minutes West (N. 77°15' W.) two hundred (297.0') and ninety seven feet; thence North four hundred (479.85') and seventy nine and eight five hundredths feet to the point of beginning. All said described premises being part of Lots 5 & 6 Block 5 Free born & Co's Addition to the City of Red Wing, do hereby declare that we have caused said premises to be rearranged, surveyed and platted by Jorgen M. Simmons Civil Engineer and Auditors Supervising in the manner as shown on the within plat and we do hereby name and designate the same as: "Pleasant View Rearrangement of Lots 5 & 6 Block 5 Freeborn & Co's Addition to the City of Red Wing," and dedicate to the public forever the streets, avenues and alleys on said plat dosignated to be used occupied and enjoyed as such; we do further declare that we are the owners in fee simple of said premises and that the same are free from all incumbrances.

In witness whereof we have hereunto set our hands and seals this 28th day of August, A.D. 1913.

Executed in the presence of
Jorgen M. Simmons
C. [illegible]

Hans H. Boxrud (seal)
Mary E. Boxrud (seal)

State of Minnesota,
County of Goodhue ss.

On this 28th day of August, A.D. 1913, before me personally appeared Hans H. Boxrud and Mary E. Boxrud, his wife, to me known to be the persons described in and who executed the foregoing instrument and acknowledged that they executed the same as their free act and deed.

H. C. Meyer
City Clerk, City of Red Wing, Goodhue County Minnesota, My term expires May 1st 1915

(County seal of city)

Taxes paid and transfer entered this 10th day of September 1913
C. A. Meyer
County Auditor.

(County Auditor seal)

See Change from Boxrud Street To Boxrud Avenue Book 84 M.R. Page 581

#40

#48637

OFFICE OF REGISTER OF DEEDS.
Goodhue County, Minn.
I hereby certify that the within instrument was filed in this office for record on the 13th day of Sept. 1913 at 10 o'clock A. M. and was duly recorded in Book # 3 of Plats on page 40.
Just E. Freeman
Register of Deeds.

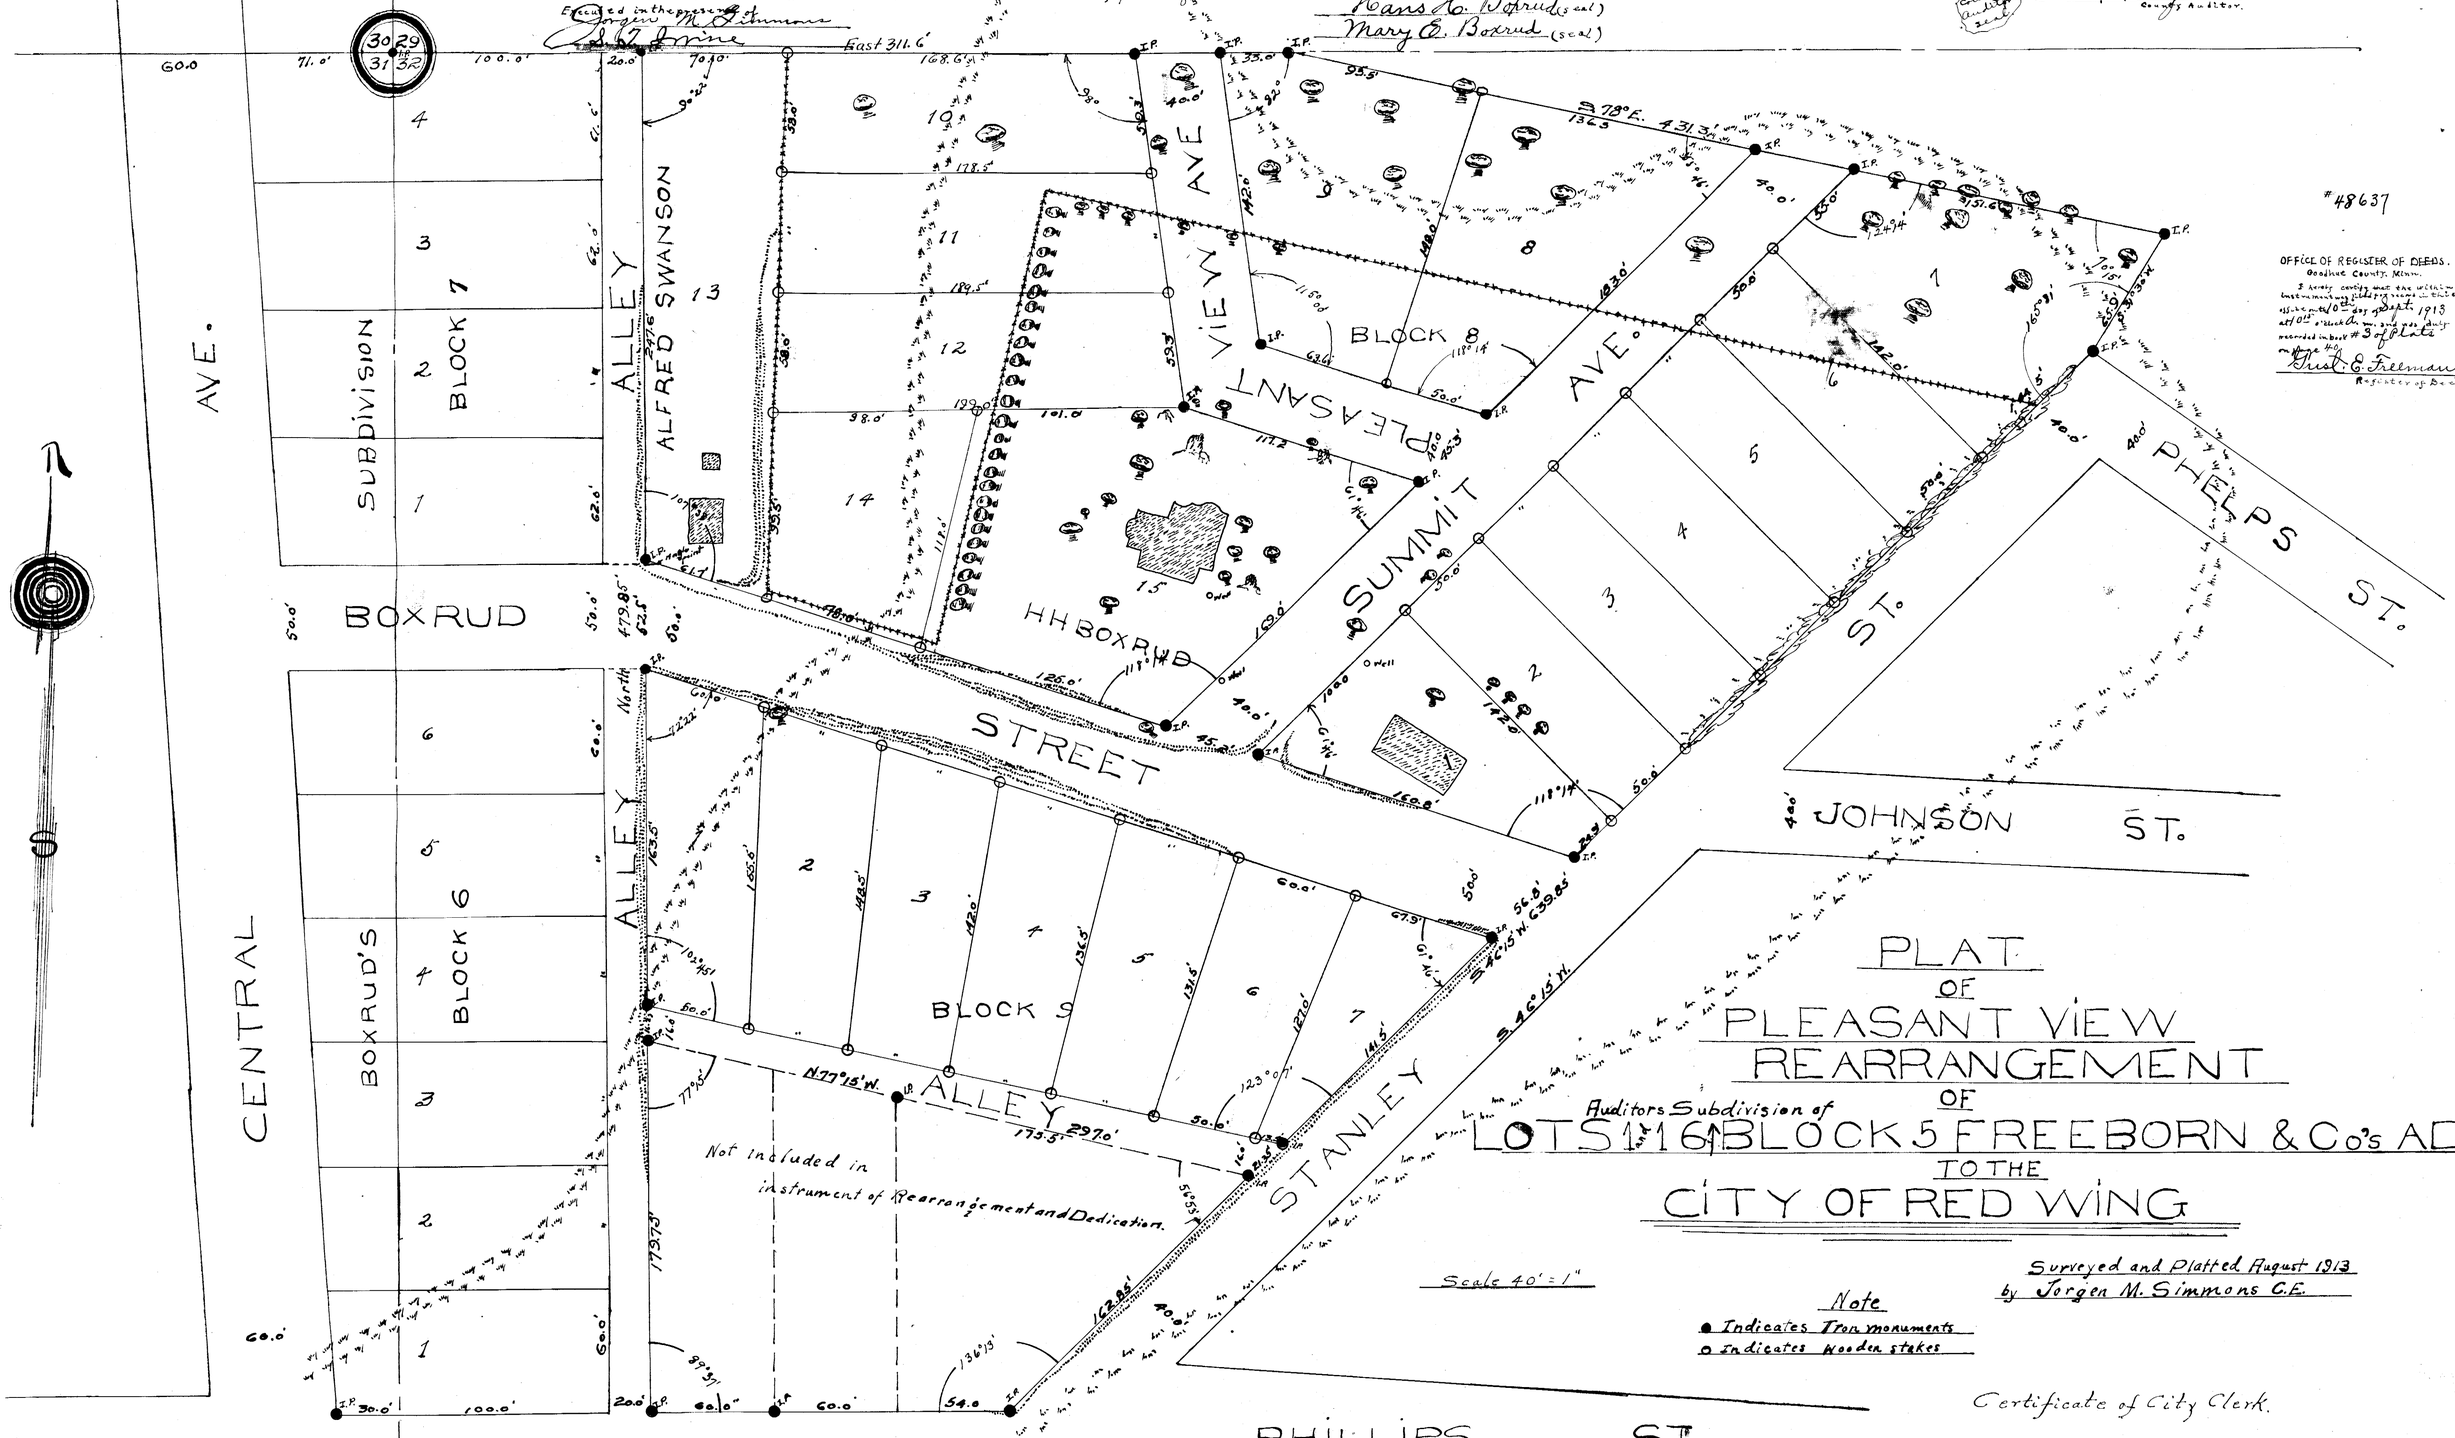
AVE.
SUBDIVISION
BLOCK 7
ALLEY
ALFRED SWANSON
AVE
VIEW
PLEASANT
BLOCK 8
SUMMIT
AVE.
PHELPS
ST.
BOXRUD
STREET
HH BOXRUD
BLOCK 9
ALLEY
STANLEY
CENTRAL
BOXRUD'S
BLOCK 6
JOHNSON
ST.
PHILLIPS
ST.
Not included in instrument of Rearrangement and Dedication.
N77°15'W. 297.0'
S46°15'W 639.65'
S78°E. 431.3'
East 311.6'
479.85'
297.0'
173.5'
162.85'
136.19'
54.0'
60.0'
100.0'
30.0'
20.0'
40.0'
50.0'
70.10'
168.6'
95.5'
137.3'
118.5'
189.5'
199'
101.0'
98.0'
125.0'
142.0'
160.0'
118°14'
123°01'
136°19'
77°45'
39°37'
11.50'
68.4'
14.2'
56.8'
67.9'
141.5'
121.0'
113.5'
144.5'
165.5'
148.5'
142.0'
136.5'
131.5'
1030'
1035'
1051'
1045'
1000'
1010'
