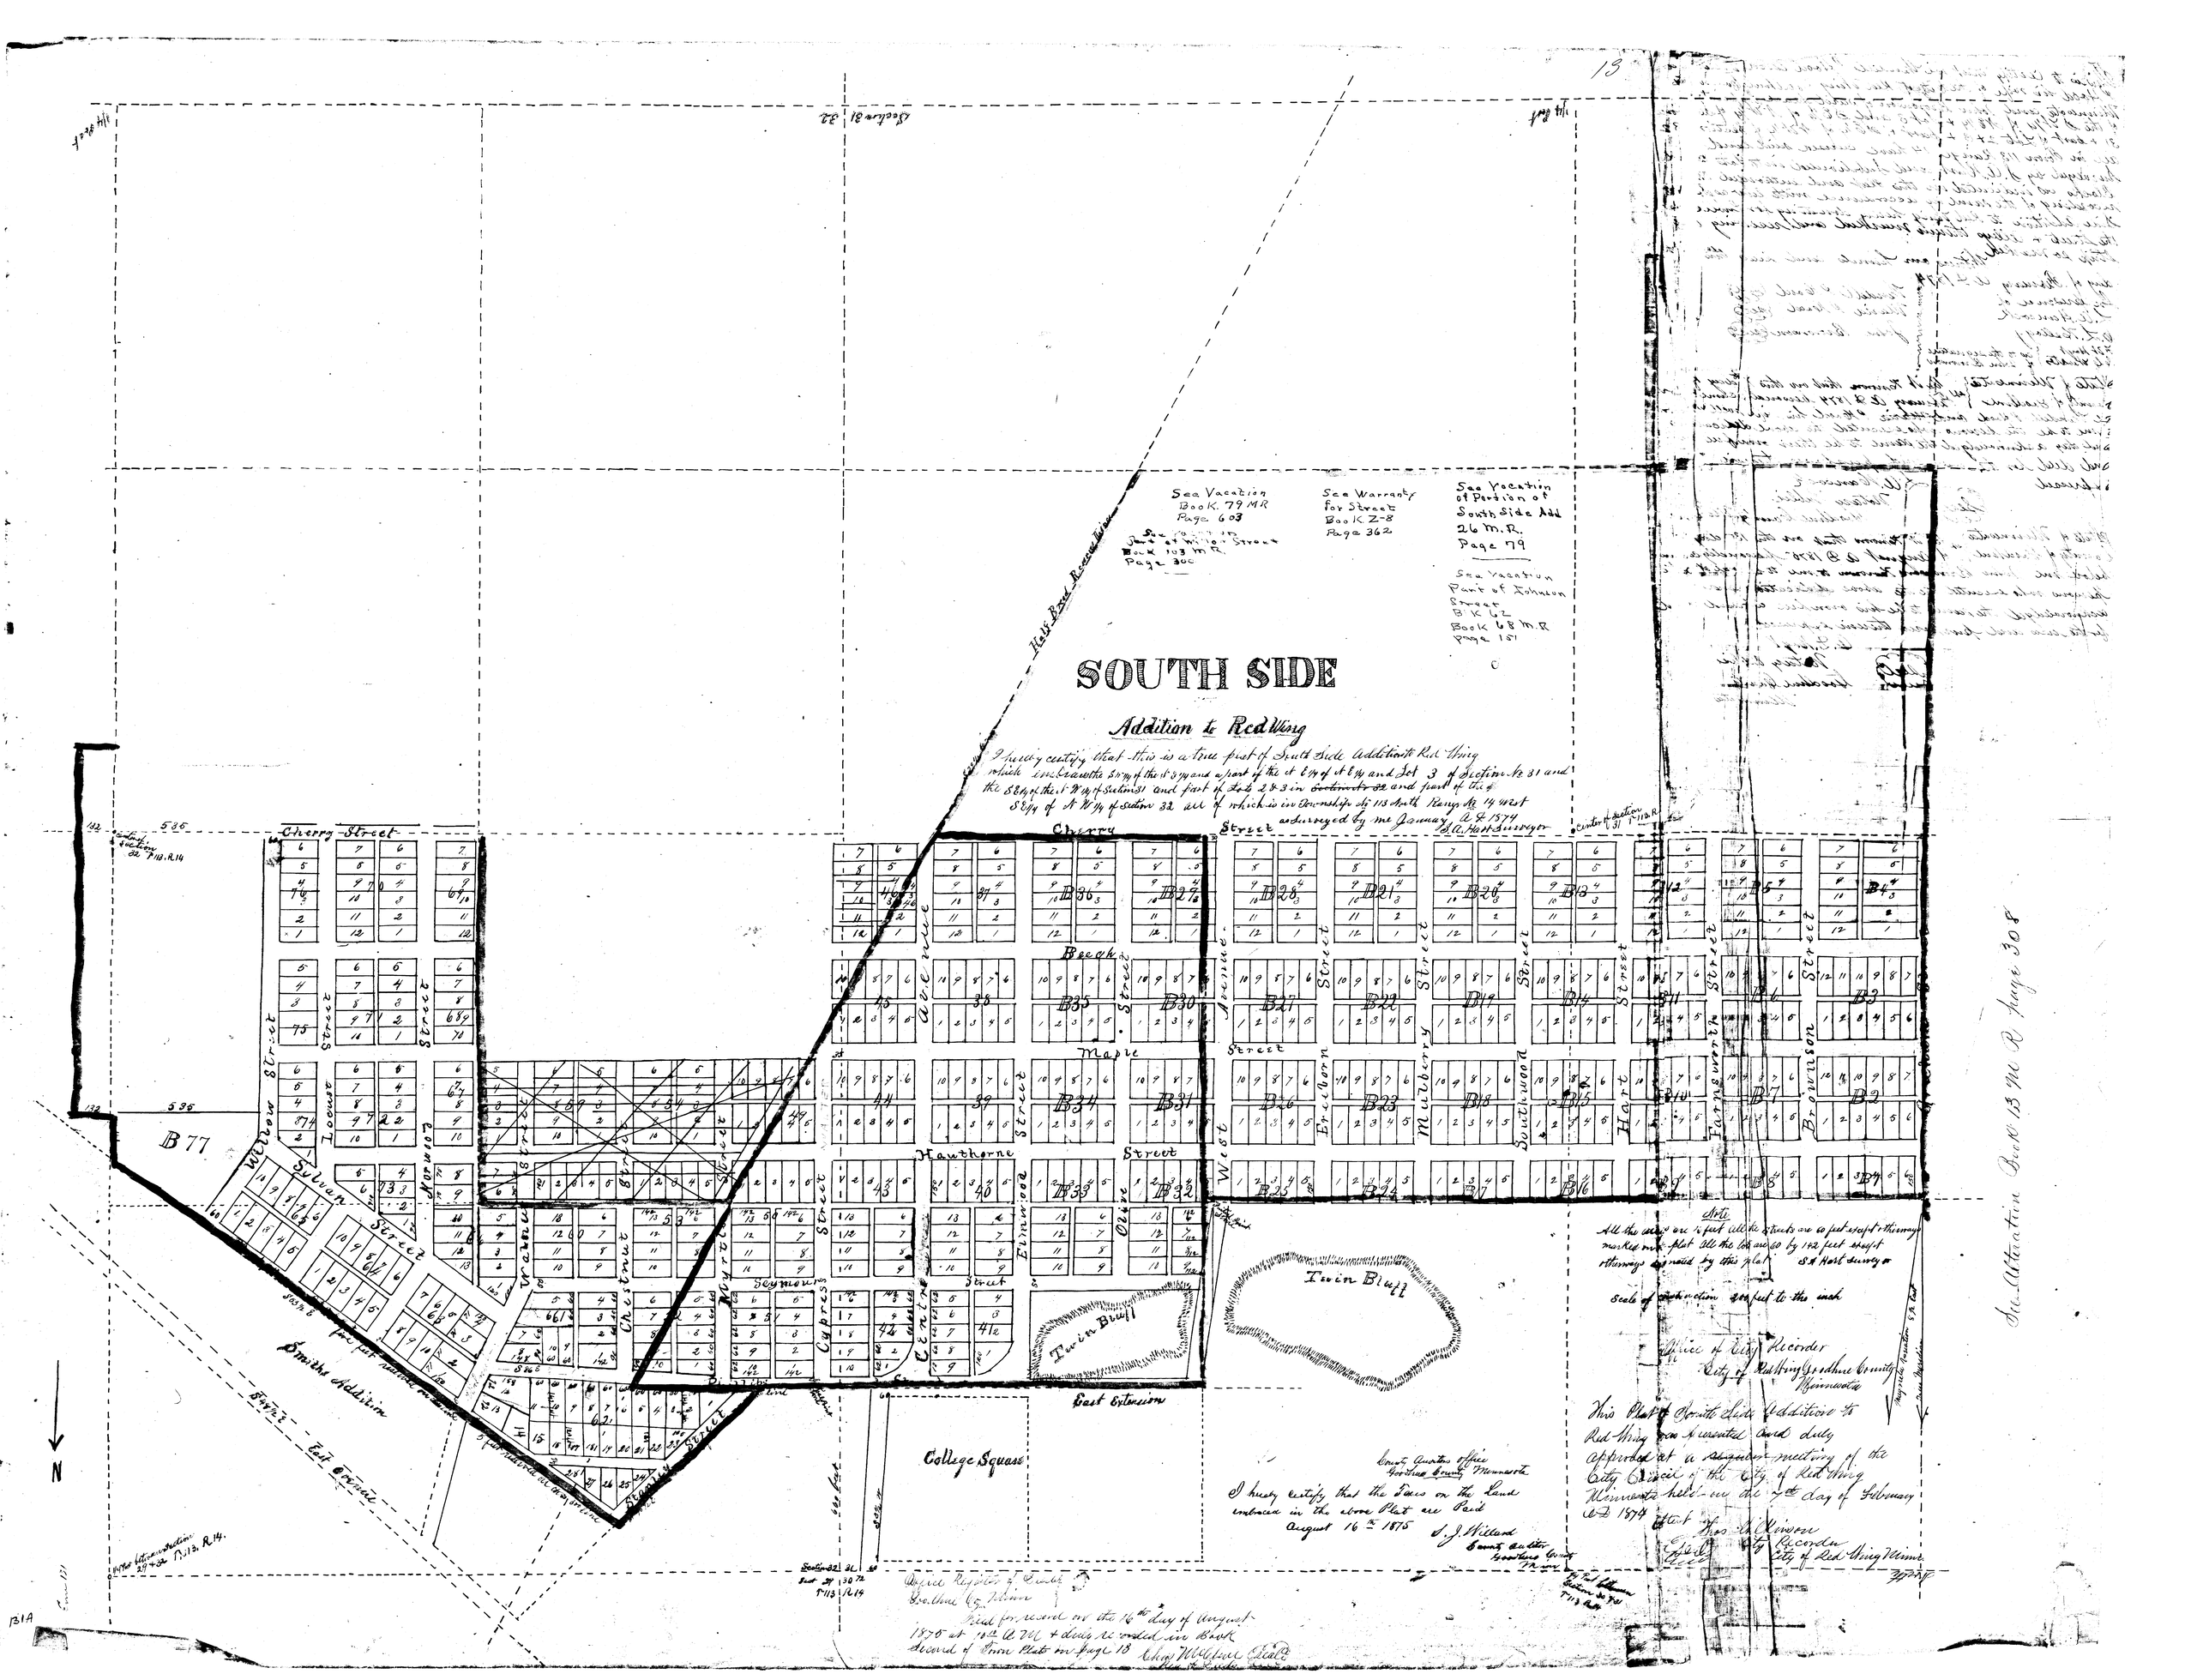
13
See Vacation Book 79 MR Page 603
See Vacation Part of Willow Street Book 103 M.R. Page 300
See Warranty for Street Book Z-8 Page 362
See Vacation of Portion of South Side Add 26 M.R. Page 79
See Vacation Part of Johnson Street B.K. 62 Book 68 M.R. Page 151
SOUTH SIDE
Addition to Red Wing
I hereby certify that this is a true plat of South Side Addition to Red Wing which embraces the S W 1/4 of the N E 1/4 and a part of the N E 1/4 of N E 1/4 and Lot 3 of Section No 31 and the S E 1/4 of the N W 1/4 of Section 31 and part of Lots 2 & 3 in Section No 32 and part of the S E 1/4 of N W 1/4 of Section 32 all of which is in Township No 113 North Range No 14 West as surveyed by me January A D 1874
S.A. Hart Surveyor
Half Road Reservation
Cherry Street
Beech Street
Maple Street
Hawthorne Street
Seymour Street
Willow Street
Locust Street
Norwood Street
Sylvan Street
Walnut Street
Chestnut Street
Myrtle Street
Cypress Street
Centre Avenue
Elmwood Street
Olive Street
West Avenue
Freeborn Street
Mulberry Street
Southwood Street
Hart Street
Farnsworth Street
Brownson Street
Twin Bluff
East Extension
College Square
Smiths Addition
East Avenue
Note
All the alleys are 16 feet all the streets are 60 feet except otherways marked on the plat All the lots are 60 by 142 feet except otherways designated by this plat
S A Hart Surveyor
Scale of distinction 200 feet to the inch
Office of City Recorder
City of Red Wing Goodhue County Minnesota
This Plat of South Side Addition to Red Wing was presented and duly approved at a regular meeting of the City Council of the City of Red Wing Minnesota held on the 7th day of February A D 1874
Thos Wilkinson
City Recorder
City of Red Wing Minn
County Auditors Office
Goodhue County Minnesota
I hereby certify that the Taxes on the Land embraced in the above Plat are Paid
August 16th 1875
S. J. Willard
County Auditor
Goodhue County
Minn
Office Register of Deeds
Goodhue Co. Minn
Filed for record on the 16th day of August 1875 at 10 A.M. & duly recorded in Book Second of Town Plats on page 13
Chas McClure Deed
See Alteration Book 13 M R page 308
N