GREENBRIAR KNOLL

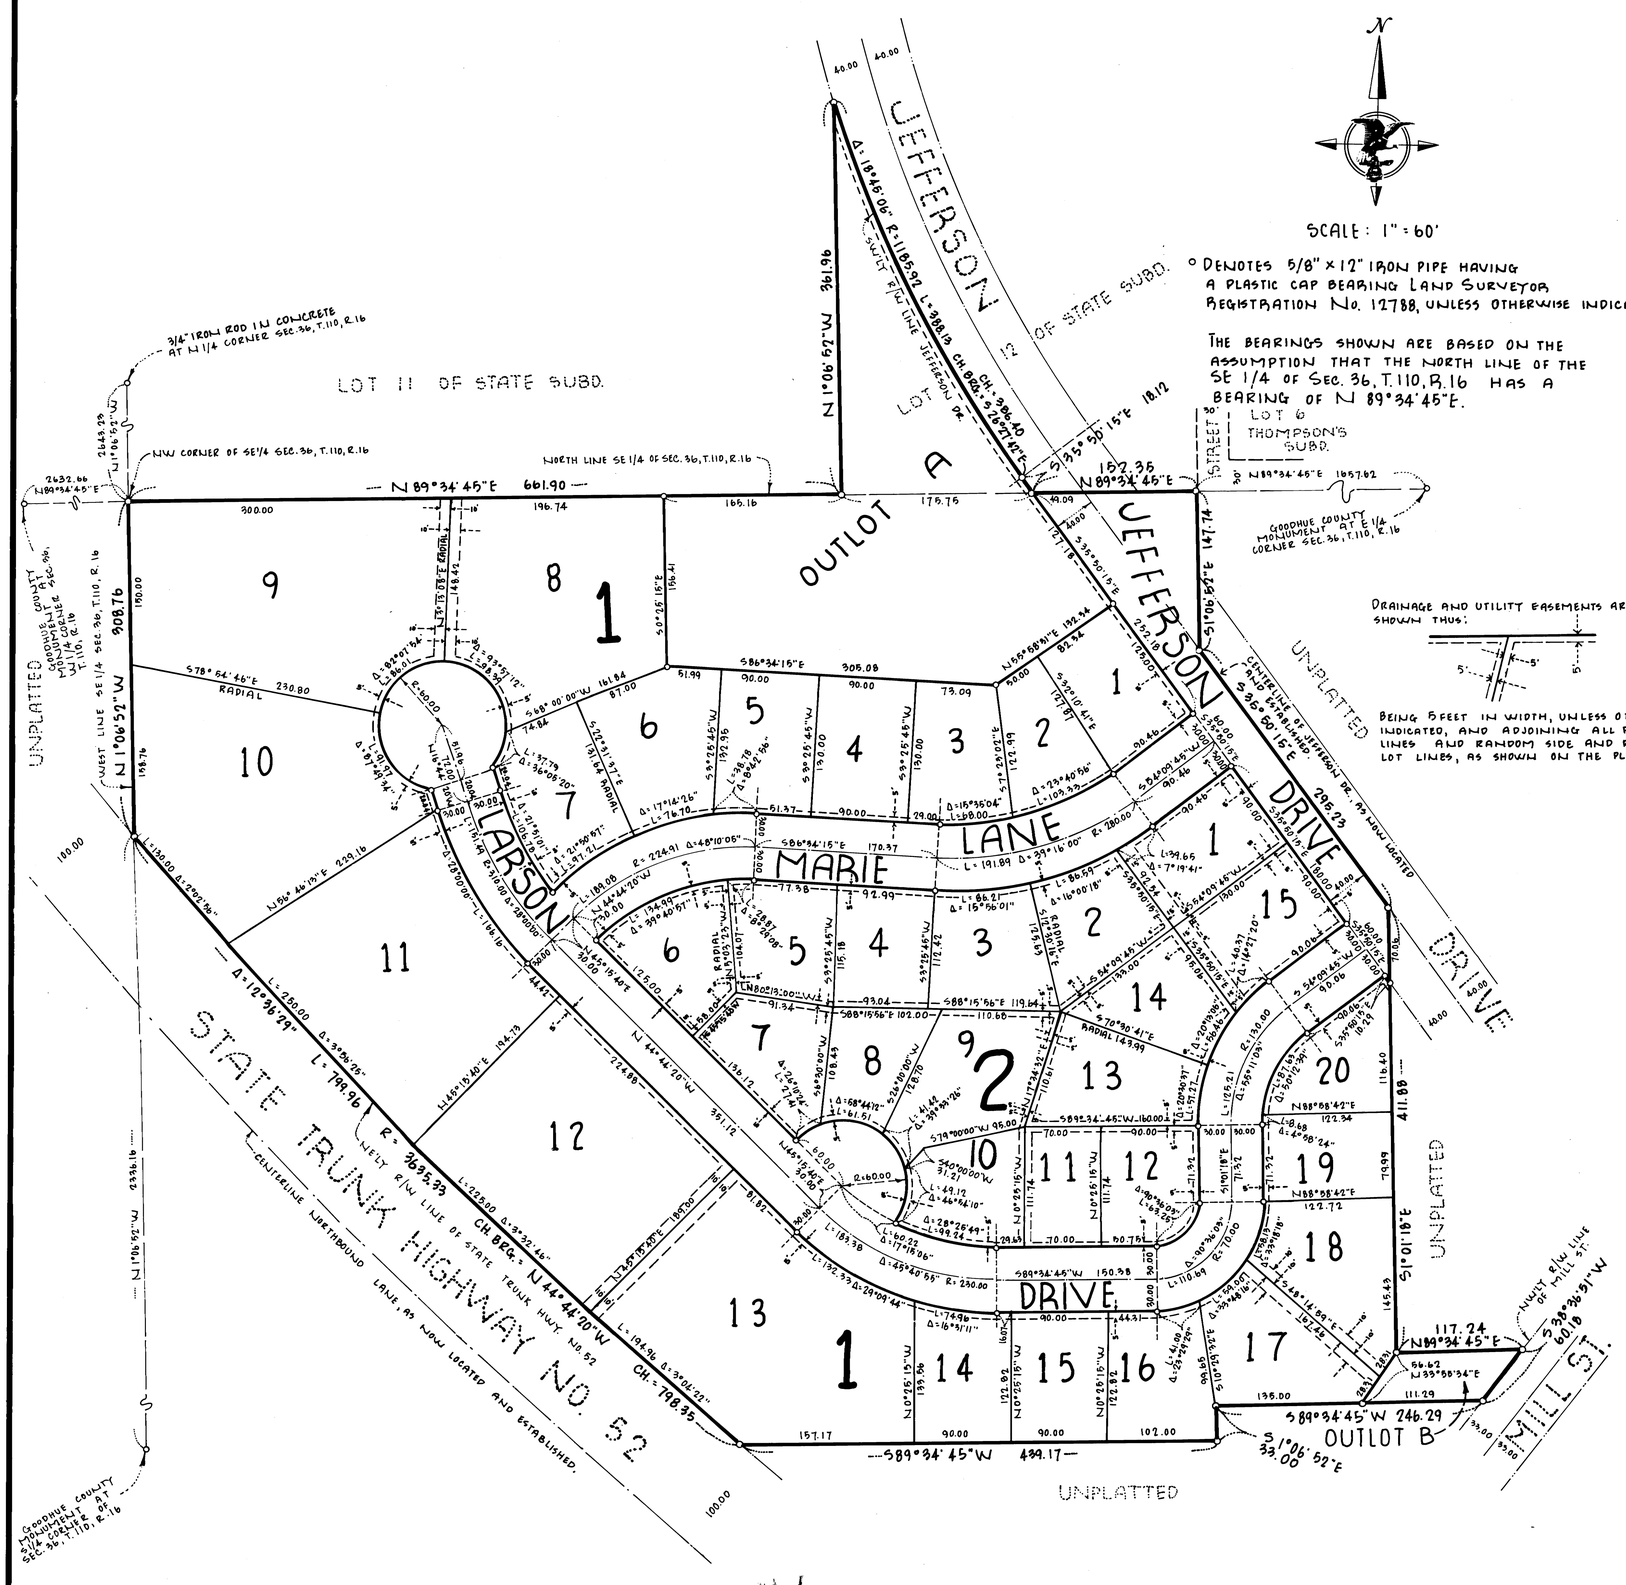
SCALE IN FEET
120 60 0 60 120
N
SCALE: 1" = 60'
° DENOTES 5/8" X 12" IRON PIPE HAVING A PLASTIC CAP BEARING LAND SURVEYOR REGISTRATION No. 12788, UNLESS OTHERWISE INDICATED.
THE BEARINGS SHOWN ARE BASED ON THE ASSUMPTION THAT THE NORTH LINE OF THE SE 1/4 OF SEC. 36, T. 110, R. 16 HAS A BEARING OF N 89°34'45"E.
DRAINAGE AND UTILITY EASEMENTS ARE SHOWN THUS:
BEING 5 FEET IN WIDTH, UNLESS OTHERWISE INDICATED, AND ADJOINING ALL FRONT LOT LINES AND RANDOM SIDE AND REAR LOT LINES, AS SHOWN ON THE PLAT.
JEFFERSON
LARSON
MARIE
DRIVE
LANE
STREET
OUTLOT A
OUTLOT B
UNPLATTED
LOT 11 OF STATE SUBD.
LOT 6 THOMPSON'S SUBD.
STATE TRUNK HIGHWAY NO. 52
NW CORNER OF SE1/4 SEC. 36, T.110, R.16
NORTH LINE SE 1/4 OF SEC. 36, T.110, R.16
N 89°34'45"E 661.90
3/4" IRON ROD I.N. CONCRETE AT N 1/4 CORNER SEC. 36, T.110, R.16
GOODHUE COUNTY MONUMENT AT E 1/4 CORNER SEC. 36, T.110, R.16
GOODHUE COUNTY MONUMENT AT SW CORNER OF SEC. 36, T.110, R.16
GOODHUE COUNTY MONUMENT AT E 1/4 CORNER SEC. 36, T.110, R.16
WEST LINE SE 1/4 SEC. 36, T.110, R.16
N 1°06'52"W 2643.29
S 1°06'52"E 2639.16
N 1°06'52"W 361.96
N 1°06'52"W 908.76
S 89°34'45"W 439.17
S 89°34'45"W 246.29
N 89°34'45"E 117.24
N 89°34'45"E 661.90
