

MED TECH PARK SUBDIVISION 3RD ADDITION

KNOW ALL PERSONS BY THESE PRESENTS: That Red Wing Port Authority, a duly authorized Development Agency formed under the laws of the State of Minnesota, owners and proprietors, of the following described property to wit:

Outlot D, MED TECH PARK SUBDIVISION, according to the recorded plat thereof, on file in the office of the County Recorder, Goodhue County, Minnesota.

EXCEPT that part of said Outlot D lying east of the following described line:

Commencing at the most easterly corner of said Outlot D, thence S 89 degrees 41 minutes 53 seconds W, 143.49 feet along the southerly right-of-way line of Tyler Road South; thence westerly along the said southerly right-of-way line on a tangential curve concave to the north, a distance of 66.09 feet to the point of beginning, said curve having a radius of 2060.00 feet and central angle of 01 degrees 50 minutes 17 seconds; thence S 00 degrees 18 minutes 08 seconds E, 379.23 feet to the easterly lot line of said Outlot D and there terminating; said termination point being 432.35 feet from the most easterly corner of said Outlot D.

Have caused the same to be surveyed and platted as MED TECH PARK SUBDIVISION 3RD ADDITION.

In witness whereof said Red Wing Port Authority has caused these presents to be signed by its Executive Director this 24th day of MARCH, 2004

SIGNED:

[Signature]
Executive Director

YVONNE S. FRANEY
NOTARY PUBLIC - MINNESOTA
My Commission Expires Jan. 31

STATE OF MINNESOTA
COUNTY OF Goodhue

The foregoing instrument was acknowledged before me this 24th day of MARCH, 2004, by Myron D. White, Executive Director of Red Wing Port Authority, a Minnesota Development Agency, on behalf of said Development Agency.

[Signature]
Notary Public Goodhue County, Minnesota
My commission Expires 1-31-05


I hereby certify that I have surveyed and platted the property described on this plat as MED TECH PARK SUBDIVISION 3RD ADDITION; that this plat is a correct representation of said survey; that all distances are correctly shown on said plat in feet and hundredths of a foot; that all monuments have been correctly placed in the ground as shown on said plat; that the outside boundary lines are correctly designated, and that there are no wet lands, as defined in Mn. Statutes, Section 505.02, Subd. 1, or public highways to be designated on said plat, other than as shown.

[Signature]
Alan K. Scofield, Land Surveyor
Minnesota License Number 15473

STATE OF MINNESOTA
COUNTY OF GOODHUE

The foregoing instrument was acknowledged before me this 6th day of January, 2004, by Alan K. Scofield, Land Surveyor.

[Signature]
Notary Public Goodhue County, Minnesota
My commission expires January 31, 2005

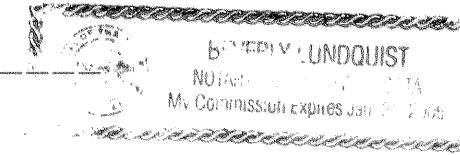

Approved by the City of Red Wing, Minnesota, this 11th day of November, 2003.

SIGNED: [Signature] City Clerk [Signature] Mayor

I hereby certify that taxes payable in the year 2004 on the land herein described have been paid, there are no delinquent taxes and transfer has been entered this 2 day of April, 2004.

[Signature]
Goodhue County Auditor/Treasurer

By _____ Deputy

Pursuant to Chapter 389.09, laws of Minnesota, and Goodhue County Ordinance No. 2-78, this plat has been approved this 1st day of April, 2004.

[Signature]
Lisa M. Skipton, LS
Goodhue County Surveyor



I hereby certify that the within instrument was filed in this office for record this 2nd day of April, 2004, at 2:00 PM and was duly recorded as document number 502341, file number 323B.

[Signature] by [Signature]
Goodhue County Recorder

JOHNSON & SCOFIELD INC.
LAND SURVEYORS
1203 MAIN ST.-RED WING-MN 55066 (651) 388-1558
329 HIAWATHA DRIVE EAST
WABASHA-MN 55981 (651) 565-3244


File name: C:\NOV03\MEDTEC3\MEDTEC3

MED TECH PARK SUBDIVISION 3RD ADDITION

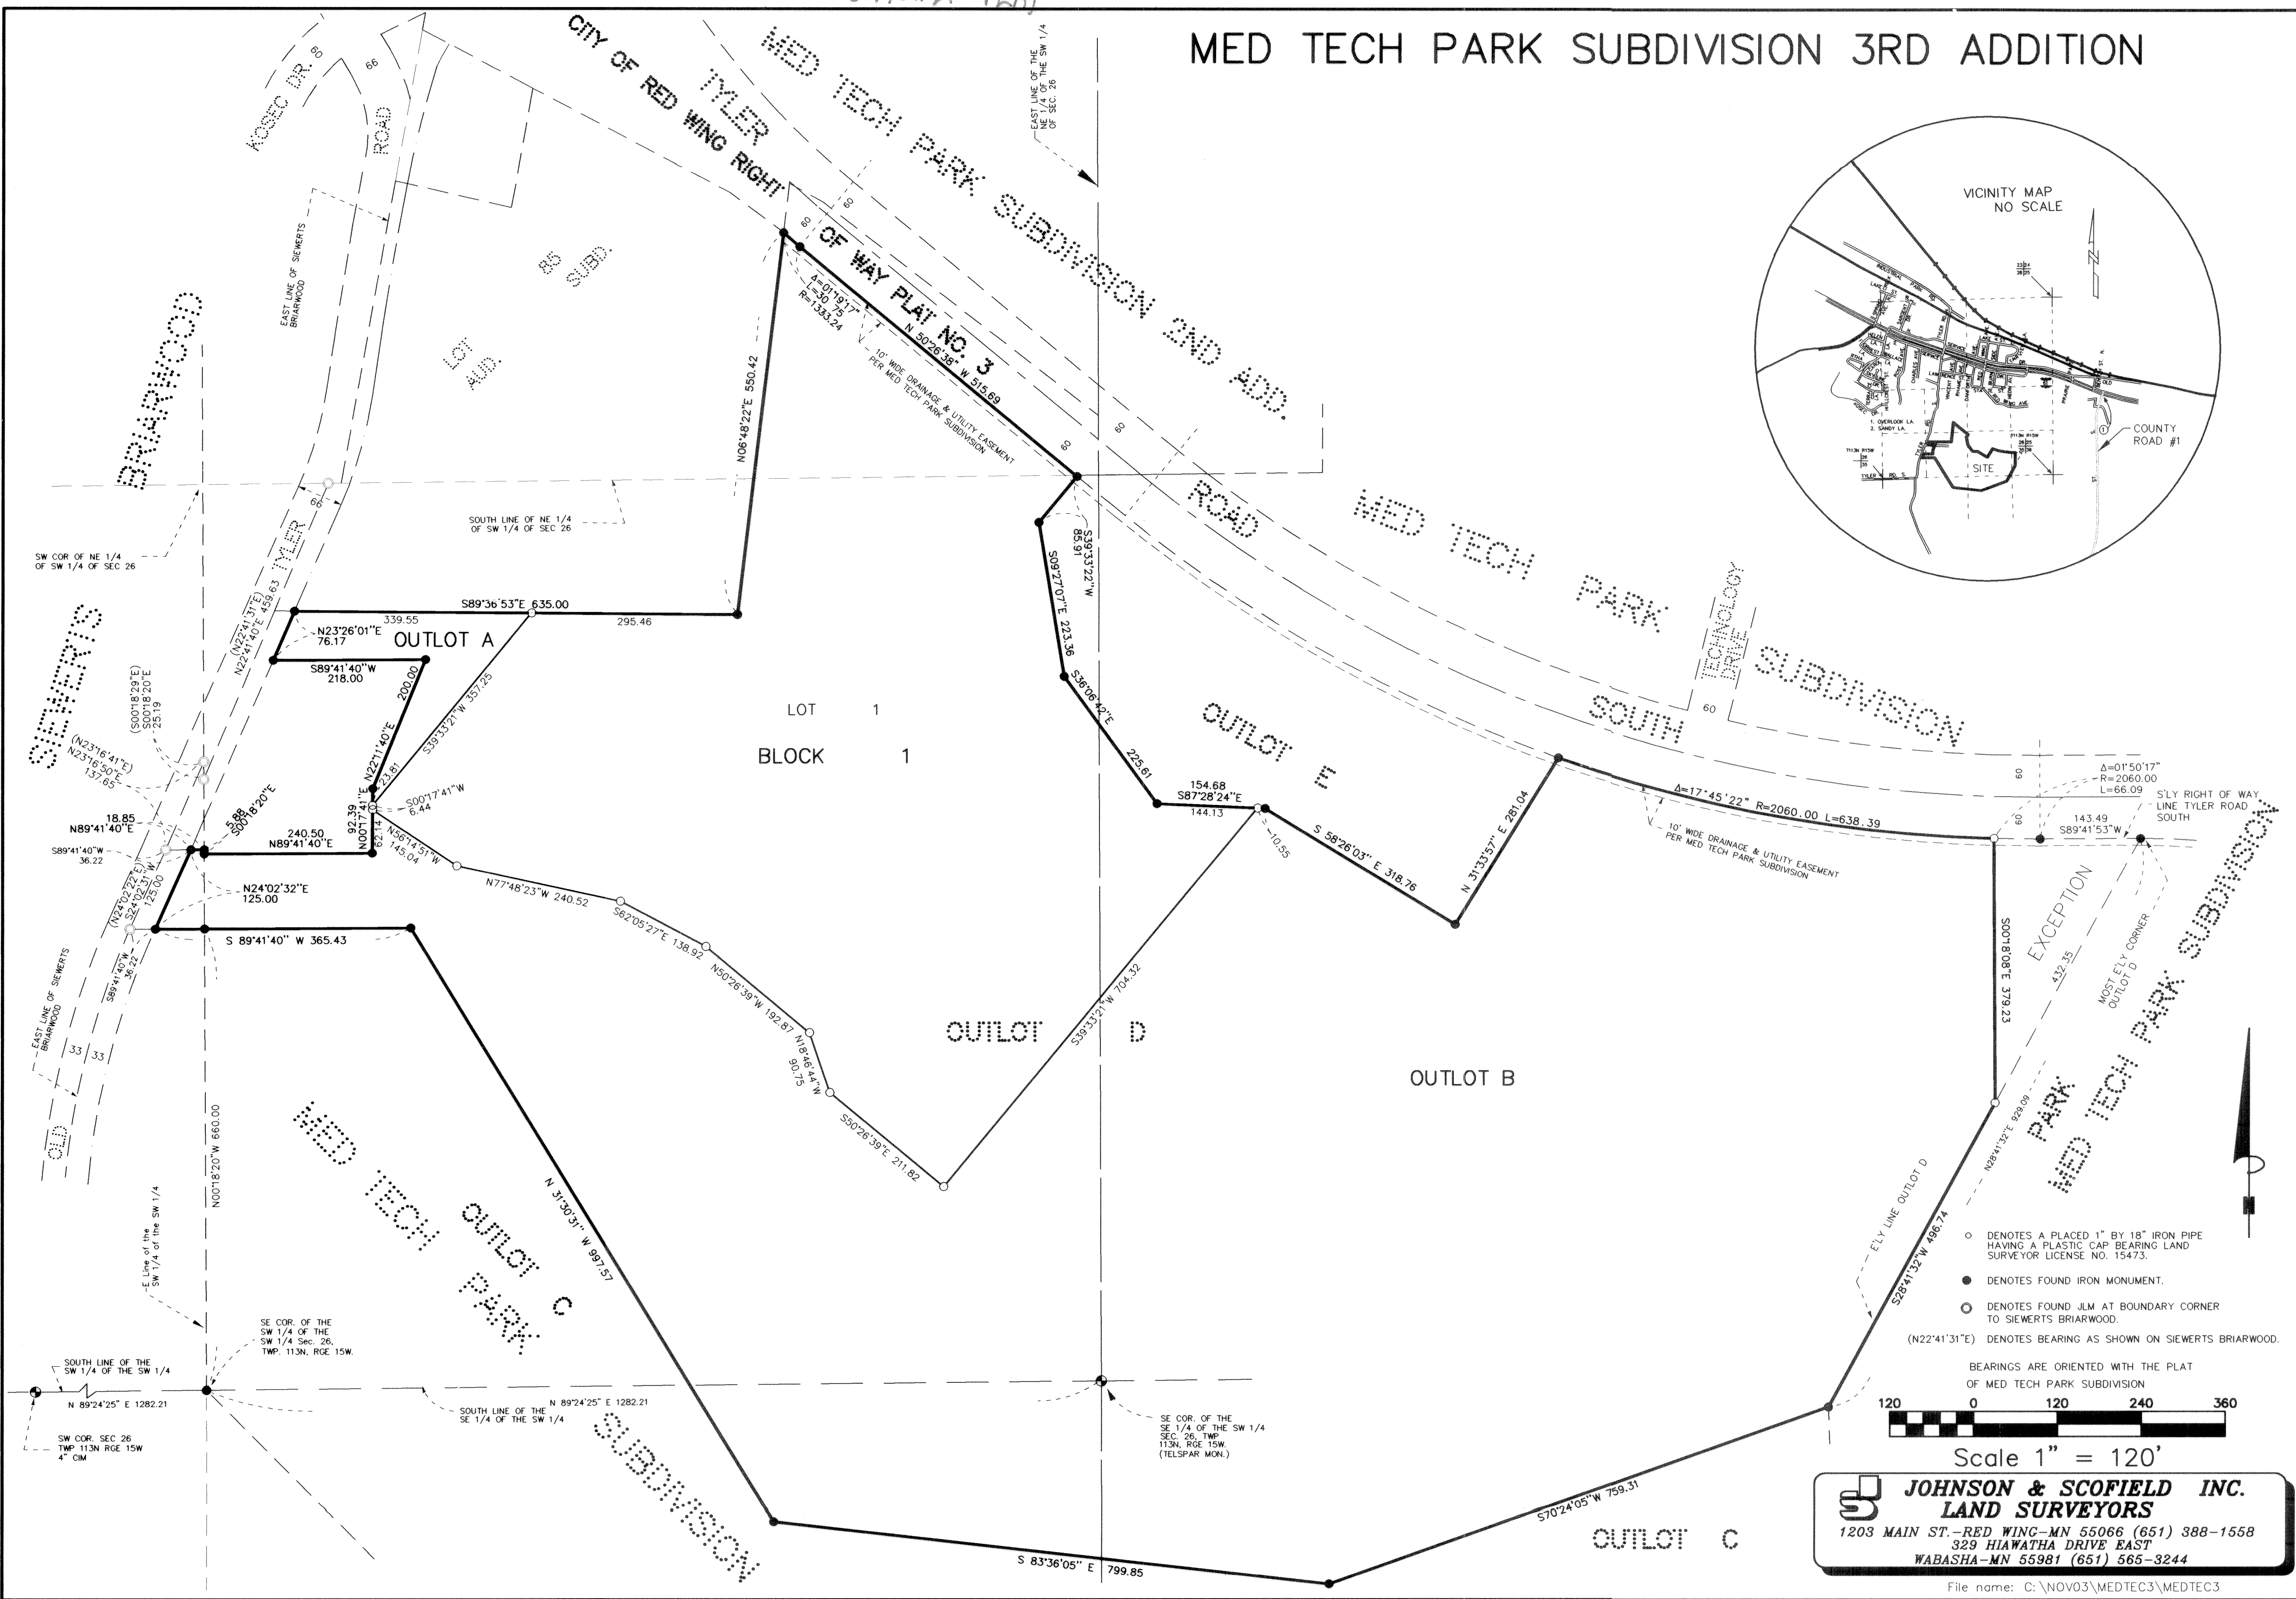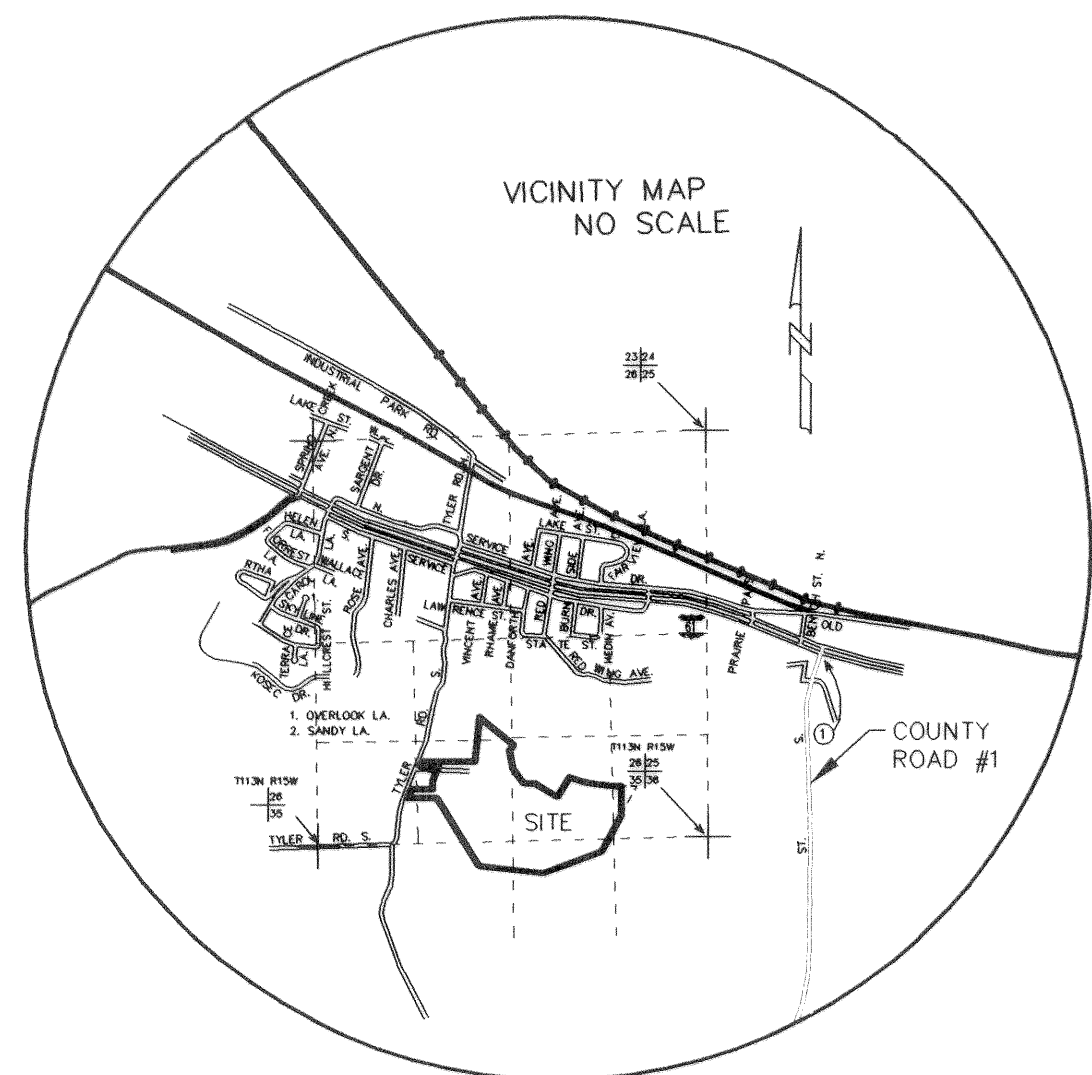

- DENOTES A PLACED 1" BY 18" IRON PIPE HAVING A PLASTIC CAP BEARING LAND SURVEYOR LICENSE NO. 15473.
- DENOTES FOUND IRON MONUMENT.
- DENOTES FOUND JLM AT BOUNDARY CORNER TO SIEWERTS BRIARWOOD.
- (N22°41'31"E) DENOTES BEARING AS SHOWN ON SIEWERTS BRIARWOOD.

BEARINGS ARE ORIENTED WITH THE PLAT OF MED TECH PARK SUBDIVISION

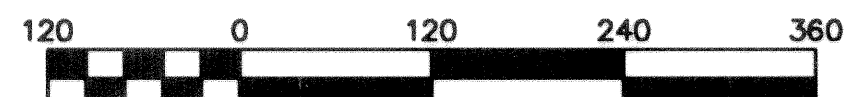

Scale 1" = 120'

JOHNSON & SCOFIELD INC.
LAND SURVEYORS
1203 MAIN ST.-RED WING-MN 55066 (651) 388-1558
329 HIAWATHA DRIVE EAST
WABASHA-MN 55981 (651) 565-3244
File name: C:\NOV03\MEDTEC3\MEDTEC3