OFFICIAL PLAT

ATHLETIC FIELD ADDITION

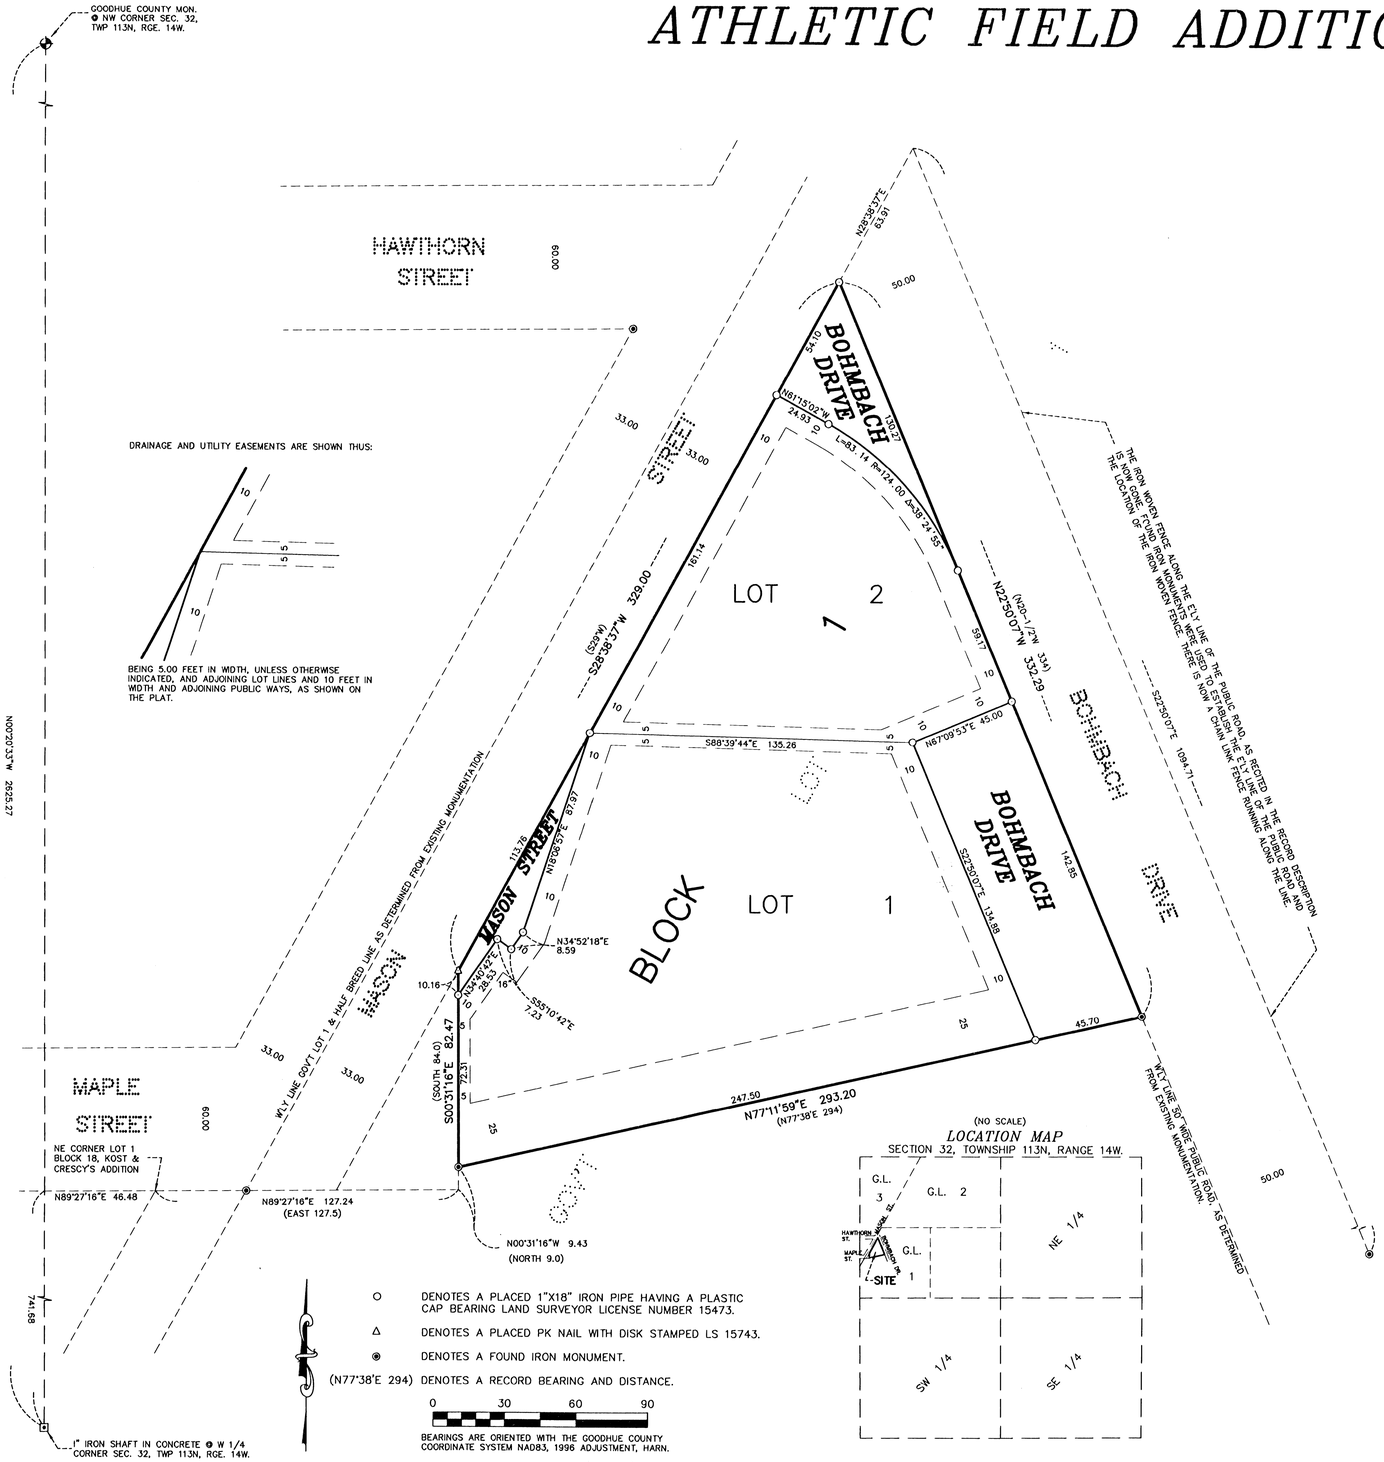

KNOW ALL PERSONS BY THESE PRESENTS: That the City of Red Wing, a municipal corporation, owners and proprietors of the following described land, situated in the County of Goodhue, State of Minnesota, to wit:

All that part of Government Lot One (1) of Section Thirty Two (32), in Township One Hundred Thirteen (113) North, of Range Fourteen (14) West of the Fifth Principal Meridian, in the City of Red Wing, County of Goodhue, and State of Minnesota, described as follows:

Beginning at an iron pipe 127–1/2 feet due east and 9 feet due due north of the northeast corner of Lot 1 in Block 18 of Kost & Crescy's Addition to Red Wing; running thence north 77°38' east for 294 feet to an iron pipe on the westerly line of a 50 foot wide Public Road; thence north 20–1/2' west along the westerly line of said Public Road (being 50 feet westerly of an iron woven fence along the easterly line of said Public Road) for 334 feet; thence south 29° west along a line run parallel with and distant 33 feet easterly of the westerly line of said Government Lot 1 (Half Breed Line) for 329 feet; thence due south 84 feet to the place of beginning.

Has caused the same to be surveyed and platted as ATHLETIC FIELD ADDITION and does hereby dedicate to the public for public use the public ways and the drainage and utility easements as created by this plat.

In witness whereof said City of Red Wing, a municipal corporation, has caused these presents to be signed by it's proper officers this 30th day of January 2012

CITY OF RED WING, MINNESOTA

_____ its Mayor and _____ its Clerk

The foregoing instrument was acknowledged before me this 30th day of January, 2012 by Dennis Egan it's Mayor and Kathy Seymour Johnson it's Clerk of said City of Red Wing, a municipal corporation, on behalf of said corporation.

_____
Notary Public Goodhue County, Minnesota
My Commission Expires Jan. 31, 2015

TERI L. SWANSON
NOTARY PUBLIC - MINNESOTA
My Commission Expires Jan. 31, 2015

I hereby certify:
That I have surveyed or directly supervised the survey of the property described on this plat; that I have prepared or directly supervised the preparation of this plat as ATHLETIC FIELD ADDITION; that this plat is a correct representation of the boundary survey; that all mathematical data and labels are correctly designated on the plat; that all monuments depicted on the plat have been correctly set; that as of the date of this certification all water boundaries and wet lands, as defined in Minnesota Statutes 505.01, Subd. 3, are shown and labeled on the plat; and that all public ways are shown and labeled on the plat.

_____
Alan K. Scofield, Land Surveyor
Minnesota License Number 15473

STATE OF MINNESOTA
COUNTY OF GOODHUE

The foregoing instrument was acknowledged before me this 26th day of January, 2012 by Alan K. Scofield, Land Surveyor.

_____
Notary Public Goodhue County, Minnesota
My commission expires January 31, 2016

KATIE LYNN FRAZIER
NOTARY PUBLIC - MINNESOTA
My Commission Expires Jan. 31, 2016

Approved by the City Council of Red Wing, Minnesota, this 9th day of January, 2012

SIGNED _____ City Clerk _____ Mayor

Taxes payable in the year 2012 on the land herein described have been paid, there are no delinquent taxes and transfer has been entered this 1st day of February, 2012.

By _____
Goodhue County Auditor/Treasurer

By _____ Deputy

Pursuant to Chapter 389.09, laws of Minnesota, and Goodhue County Ordinance No. 2–78, this plat has been approved this 8th day of February, 2012.

By _____
Lisa M. Hanni, Goodhue County Surveyor

I hereby certify that the within instrument was filed in this office for record this 8TH day of February, 2012, at 9:00 a.m and was duly recorded as document number 592230, file number 366B.

By _____
Goodhue County Recorder

JOHNSON & SCOFIELD INC.
LAND SURVEYORS
1203 MAIN ST.–RED WING–MN 55066 (651) 388–1558

PLATS\ATHLETIC FIELD ADDITION\FINAL PLAT

366B