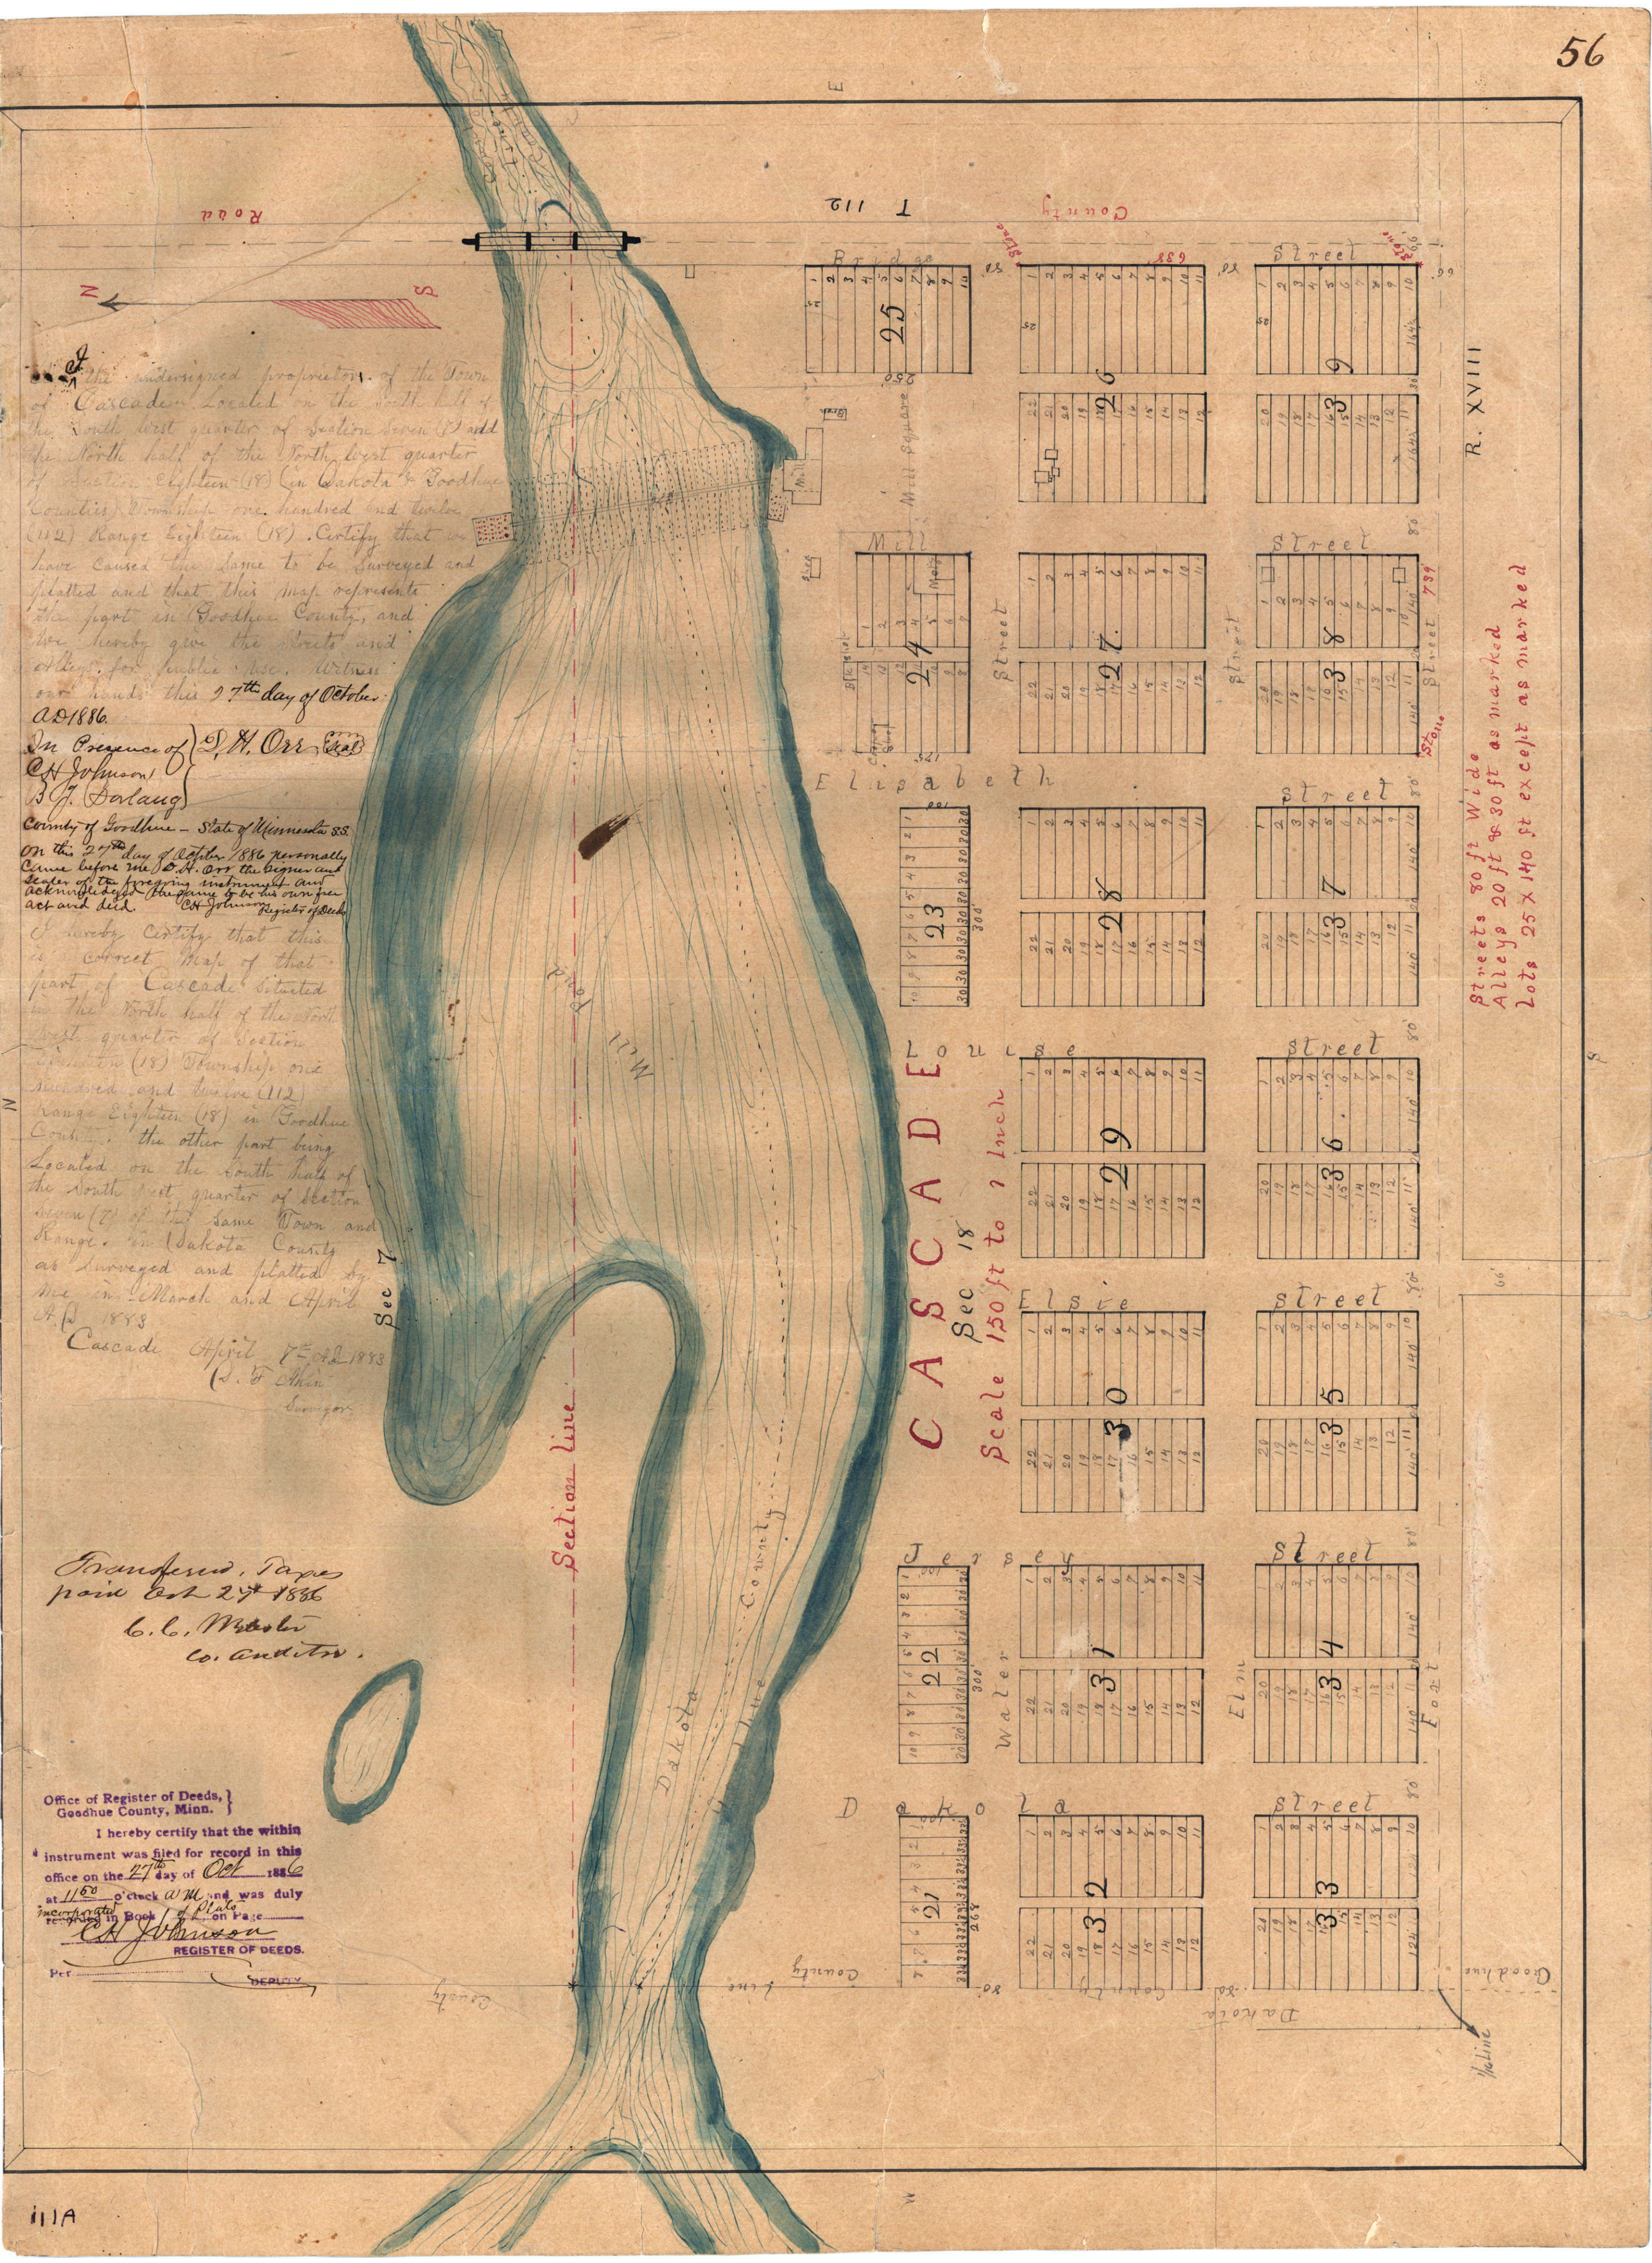

I the undersigned proprietors of the Town of Cascade Located on the South half of the South West quarter of Section Seven (7) and the North half of the North West quarter of Section Eighteen (18) (in Dakota & Goodhue Counties) Township one hundred and twelve (112) Range Eighteen (18). Certify that we have caused the same to be Surveyed and platted and that this map represents the part in Goodhue County, and we hereby give the Streets and Alleys for public use. Witness our hands this 27th day of October AD 1886.

In Presence of C H Johnson, B J Darlang } D. H. Orr Esq

County of Goodhue – State of Minnesota S.S.

On this 27th day of October 1886 personally came before me D. H. Orr the signer and sealer of the foregoing instrument and acknowledged the same to be his own free act and deed. C H Johnson Register of Deeds

I hereby Certify that this is a correct Map of that part of Cascade Situated in the North half of the North West quarter of Section Eighteen (18) Township one hundred and twelve (112) Range Eighteen (18) in Goodhue County, the other part being Located on the South half of the South West quarter of Section Seven (7) of the same Town and Range in Dakota County as Surveyed and platted by me in March and April A.D. 1883

Cascade April 7th AD 1883

C. F. Akin
Surveyor

Transferred. Taxes paid Oct 27th 1886
C. C. Webster
Co. Auditor.

Office of Register of Deeds, Goodhue County, Minn.

I hereby certify that the within instrument was filed for record in this office on the 27th day of Oct 1886 at 11 50 o'clock A M and was duly incorporated in Book 1 of Plats on Page

C H Johnson
REGISTER OF DEEDS.

Per ..... DEPUTY

111A