


# SPATES & Co's OUT-LOTS


TO  
**REDWING.**

I hereby certify that this is a true Map of Spates & Co's Out-Lots to Red Wing as surveyed by me Oct 8<sup>th</sup> 1857.  
Stephen A. Hoar.

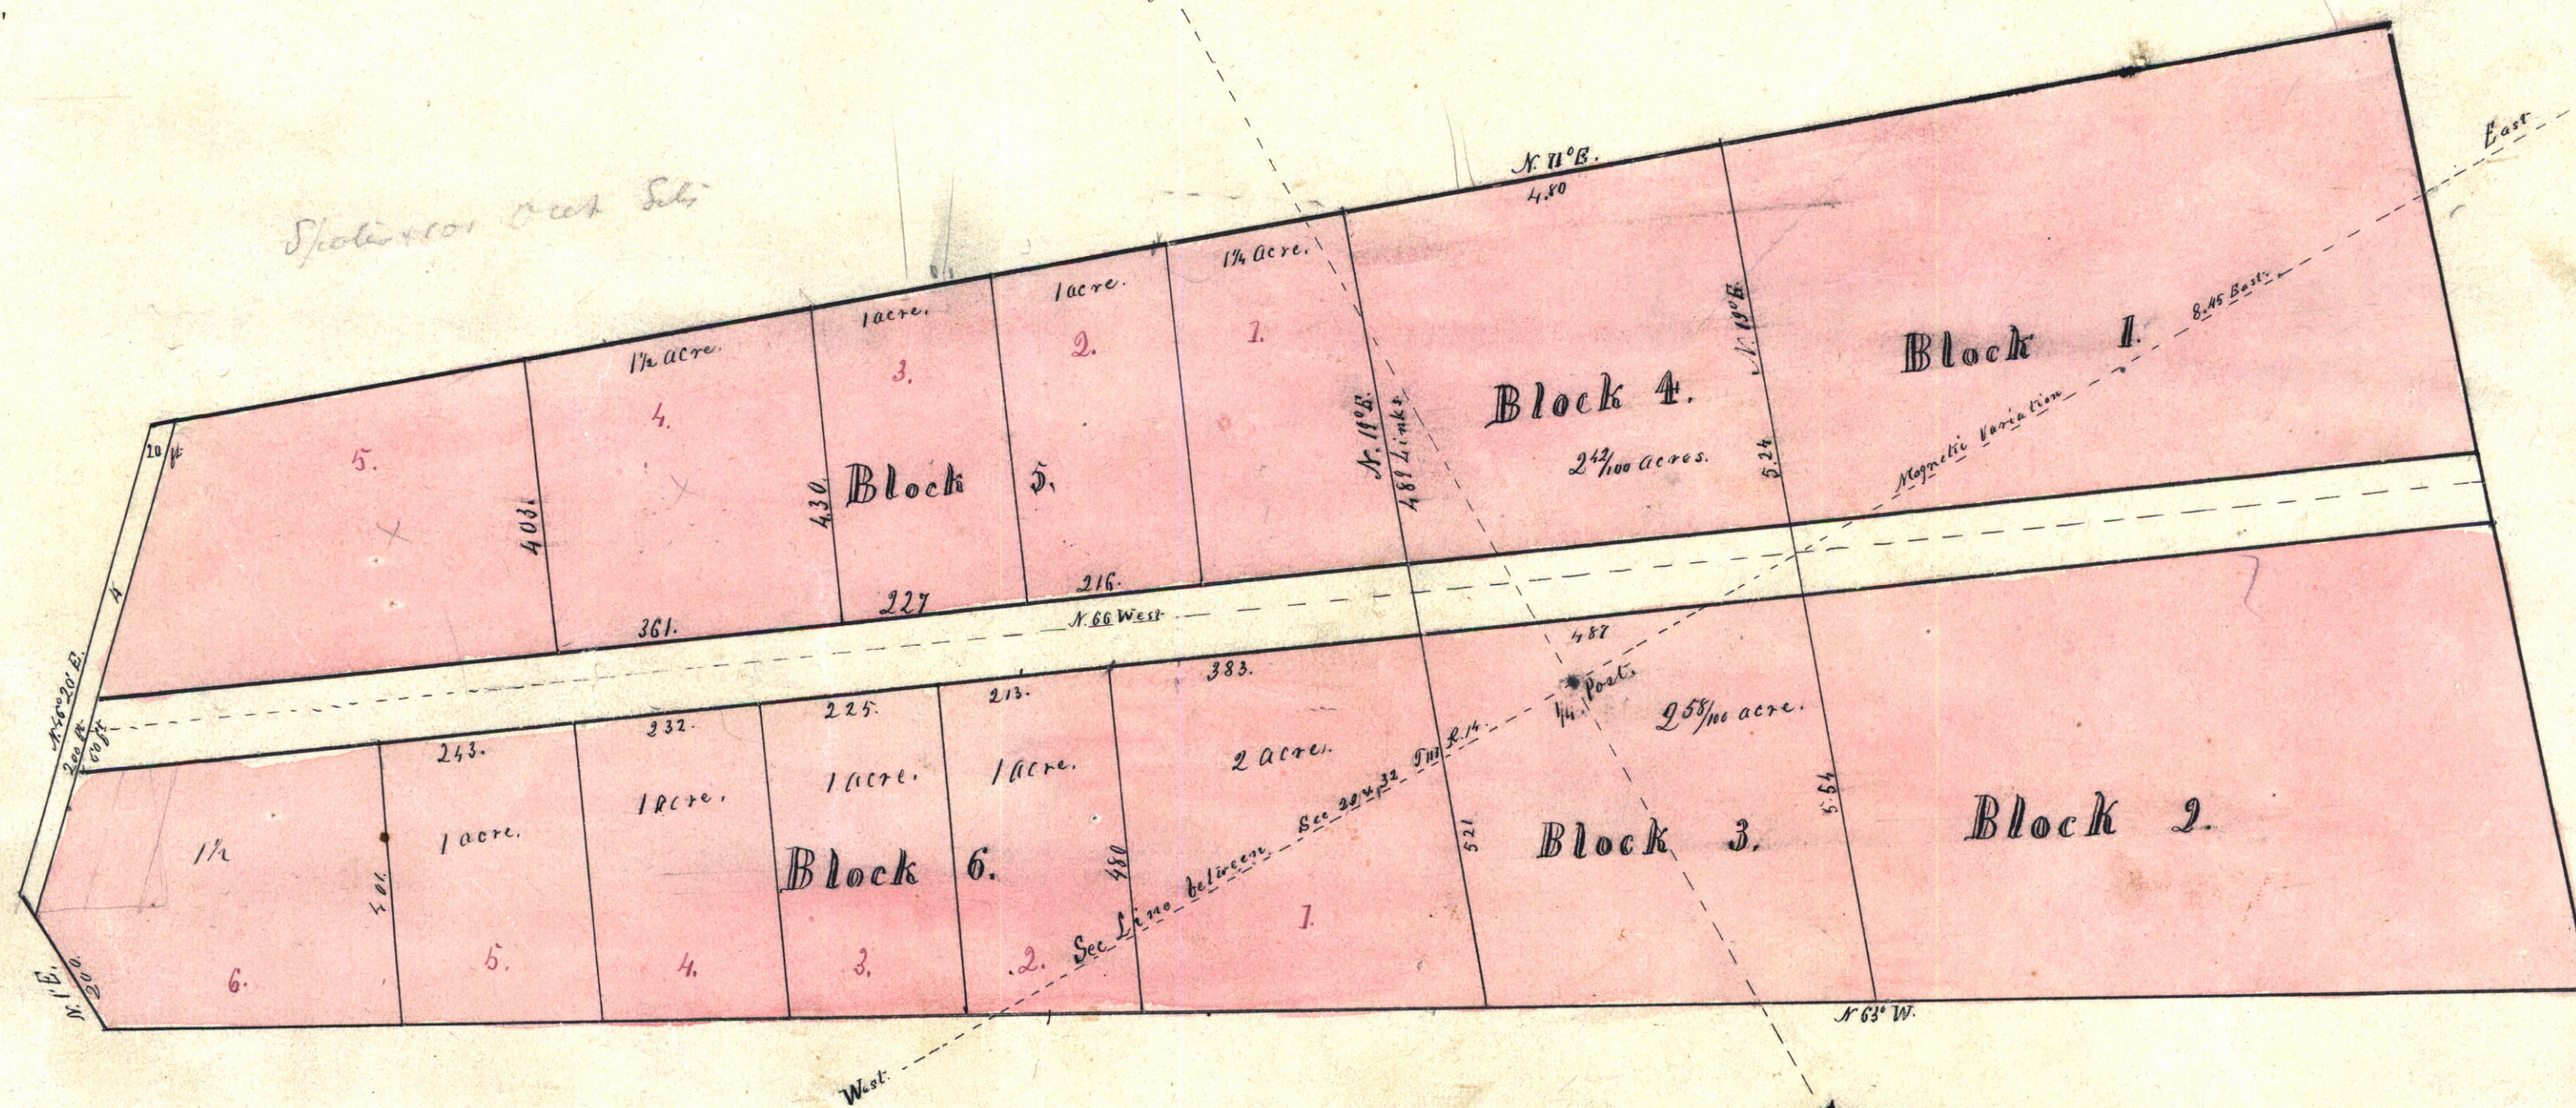

# SPATES & Co's ADDITION

TO  
**EAST REDWING.**

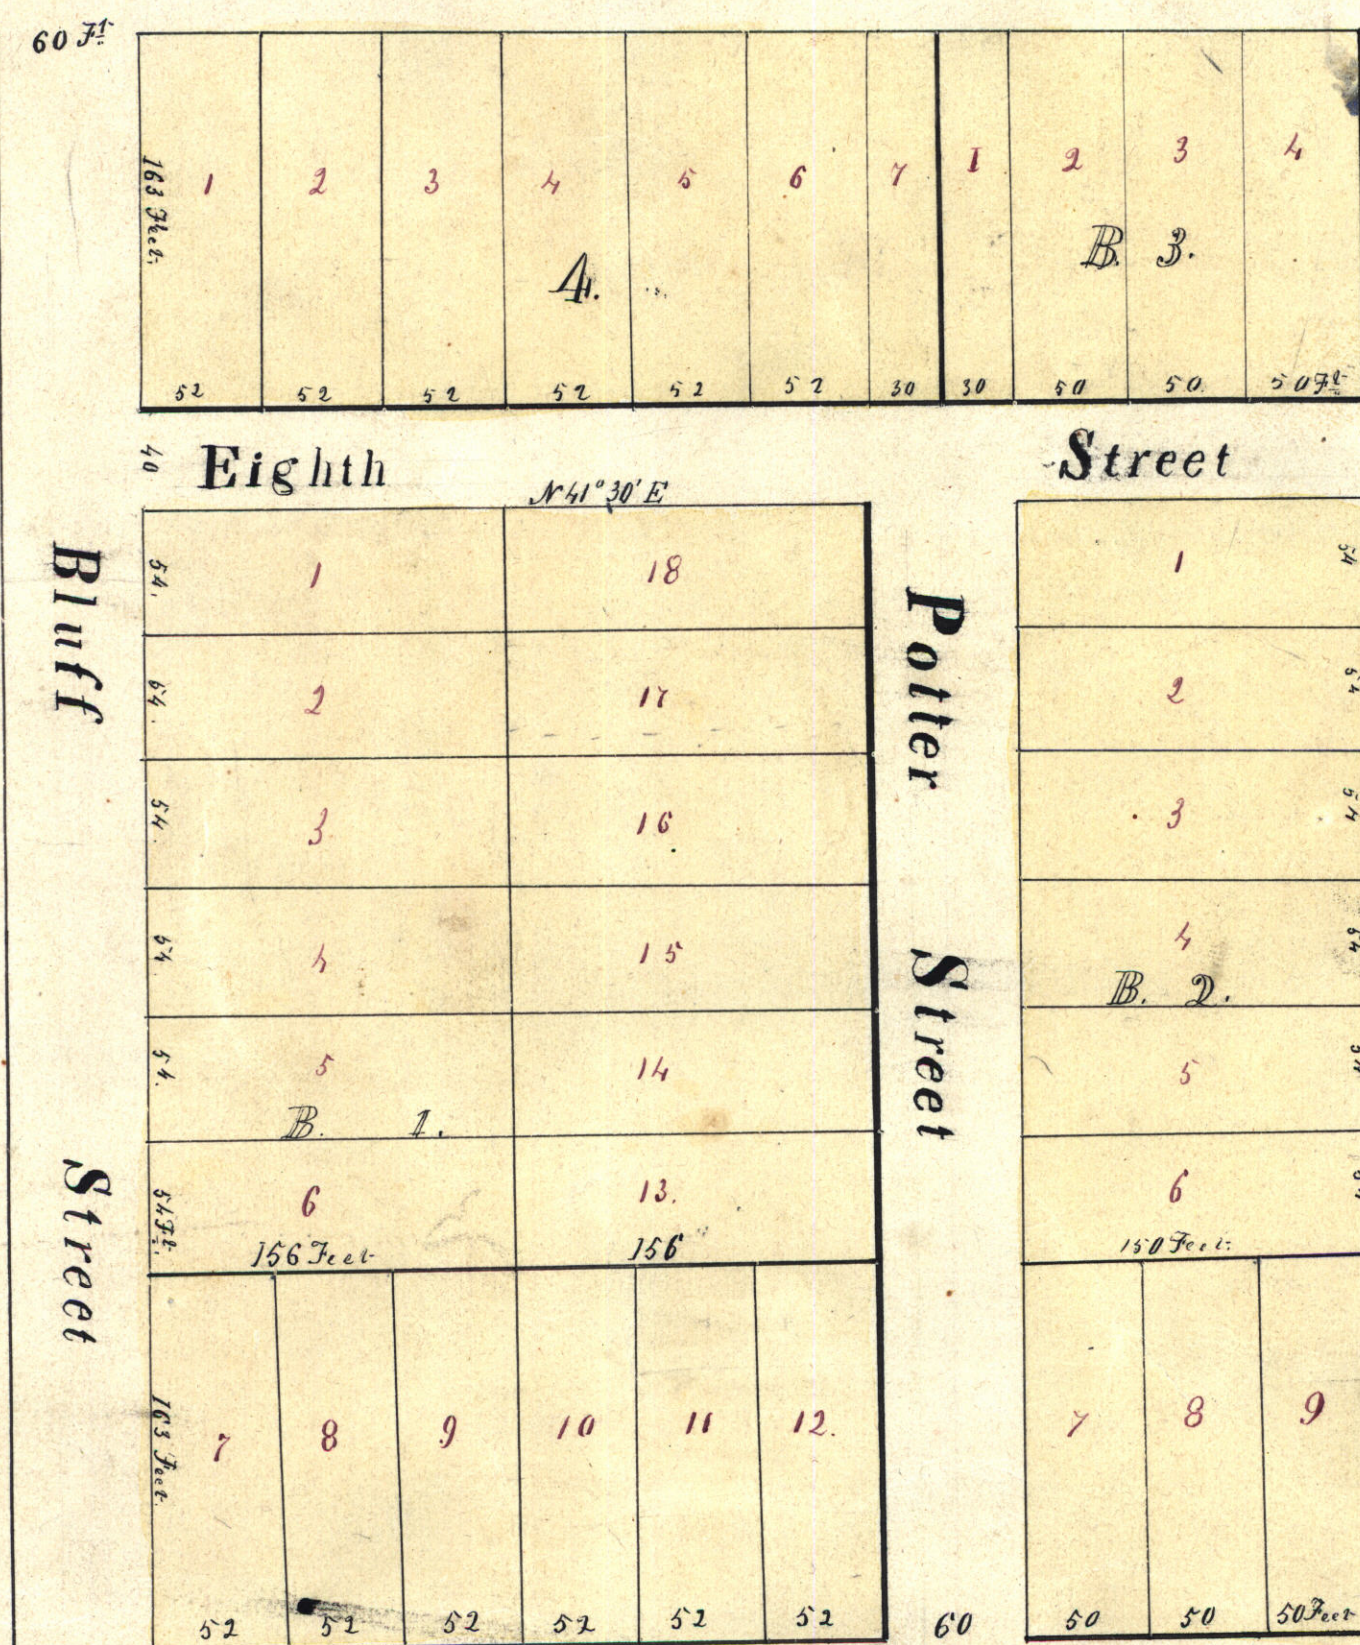

We the Proprietors of Spates & Co's Addition to East Red Wing do hereby certify that we cannot the same to be laid out as here plotted & we do hereby give the State's warrant therein for Public Use.  
Regin Spates sent  
Samuel Spates sent  
E. A. Horn sent

Witness my hand and seal of the County of Hennepin this 8<sup>th</sup> day of June A.D. 1857.  
Be it known that on this 8<sup>th</sup> day of June A.D. 1857, personally came before me Regin Spates, Samuel Spates & E. A. Horn the signers and sealers of the foregoing instrument & acknowledged the same to be their free act and deed.  
Jos. P. Chamberlain  
Notary Public in Ill. T.

I hereby certify that this Plat is a true delineation of Spates and Company's Addition as surveyed by me April 18<sup>th</sup> 1857.  
Stephen A. Hoar.

Seventh

Magnetic Variation 8° East

Street

Scale 80 Feet to the inch