CERTIFICATE OF SURVEY SHOWING LOT ARRANGEMENT OF ZUMBROTA CEMETERY ASSOCIATION SOUTHEAST ADDITION

SE 1/4 OF SECTION 25, TWP. 110 N, RGE. 16 W, GOODHUE COUNTY, MN.

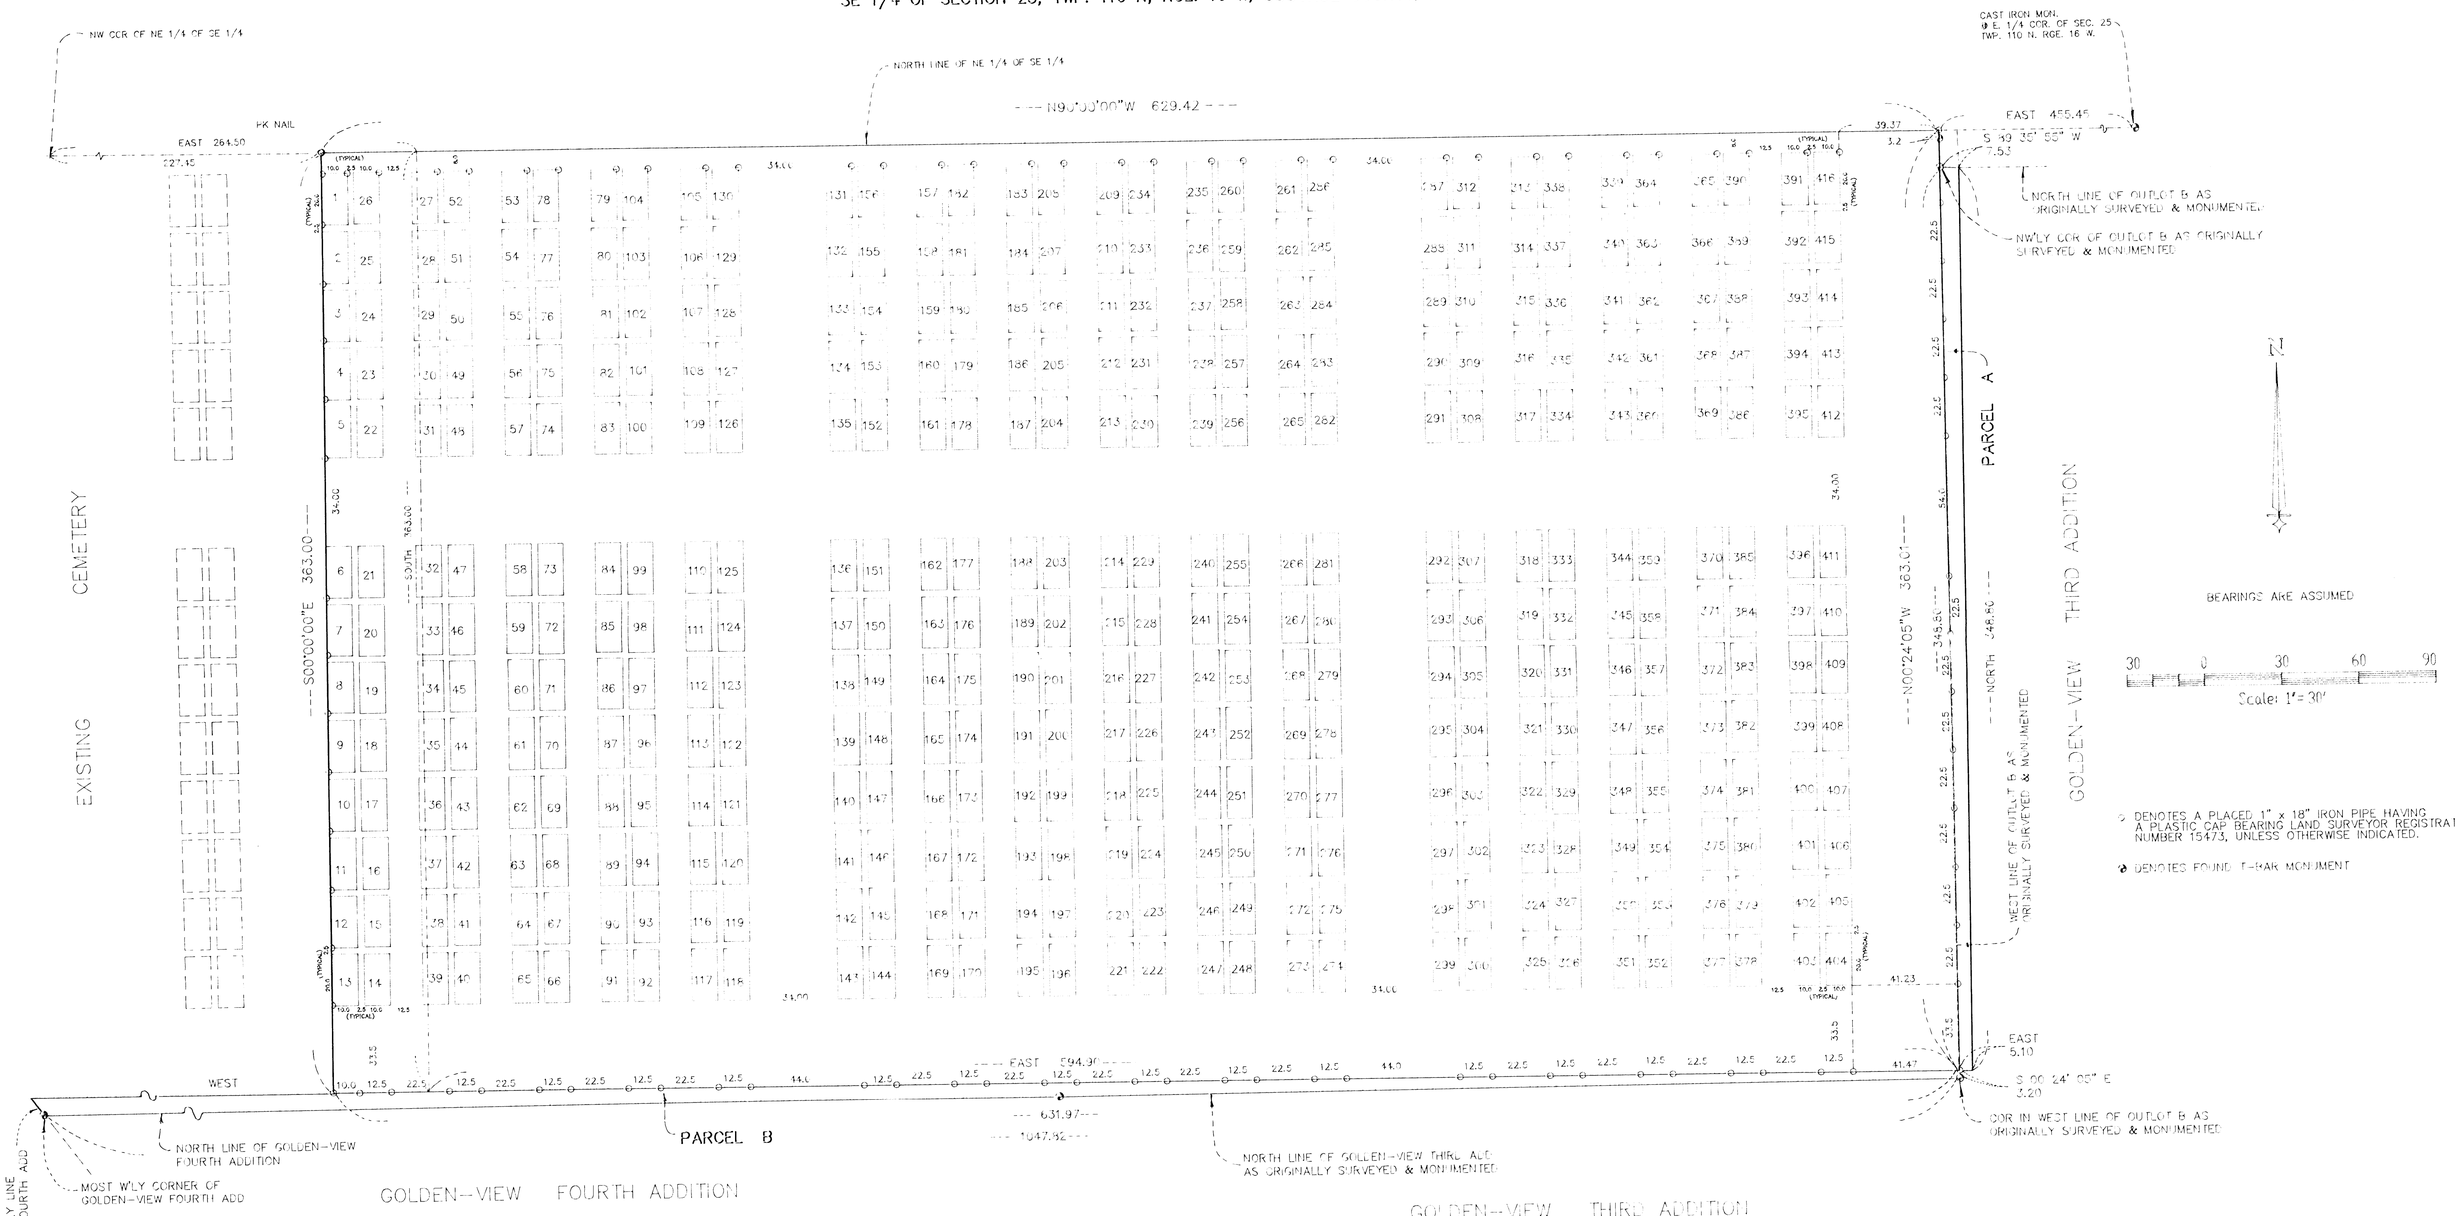

PARCEL A PROPOSED PROPERTY DESCRIPTION

That part of the Northeast Quarter of the Southeast Quarter of Section 25, Township 110 North, Range 16 West, Goodhue County, Minnesota, and that part of Outlot B of GOLDEN-VIEW THIRD ADDITION, as originally surveyed and monumented, described as follows:

Commencing at the northwest corner of said Northeast Quarter of the Southeast Quarter; thence on an assumed bearing of East, along the north line of said Northeast Quarter of the Southeast Quarter, a distance of 264.50 feet; thence on a bearing of South, a distance of 363.00 feet; thence on a bearing of East, a distance of 594.90 feet to the west line of said Outlot B, as originally surveyed and monumented, being the point of beginning of the land to be described; thence continue on a bearing of East, a distance of 5.10 feet; thence on a bearing of North, a distance of 348.80 feet to the north line of said Outlot B, as originally surveyed and monumented; thence South 89 degrees 35 minutes 55 seconds West, along said north line, a distance of 7.53 feet to the northwesterly corner of said Outlot B, as originally surveyed and monumented; thence South 00 degrees 24 minutes 05 seconds East, along the west line of said Outlot B, as originally surveyed and monumented, a distance of 348.80 feet to the point of beginning.

PARCEL B PROPOSED PROPERTY DESCRIPTION

That part of the Southeast Quarter of Section 25, Township 110 North, Range 16 West, Goodhue County, Minnesota, described as follows:

Commencing at the northwest corner of the Northeast Quarter of the Southeast Quarter of said Section 25; thence on an assumed bearing of East, along the north line of said Northeast Quarter of the Southeast Quarter, a distance of 264.50 feet; thence on a bearing of South, a distance of 363.00 feet to the point of beginning of the land to be described; thence on a bearing of East, a distance of 594.90 feet to the west line of Outlot B of GOLDEN-VIEW THIRD ADDITION, as originally surveyed and monumented; thence South 00 degrees 24 minutes 05 seconds East, along said west line, a distance of 3.02 feet to a corner in said west line of Outlot B, as originally surveyed and monumented; thence westerly along the north line of said GOLDEN-VIEW THIRD ADDITION, as originally surveyed and monumented and along the north line of GOLDEN-VIEW FOURTH ADDITION, according to the recorded plat thereof, a distance of 1047.82 feet to the most westerly corner of said GOLDEN-VIEW FOURTH ADDITION; thence northwesterly along the northwesterly extension of the southwesterly line of said GOLDEN-VIEW FOURTH ADDITION to the intersection with a line bearing West from the point of beginning; thence on a bearing of East, to the point of beginning.

I hereby certify that this survey, plan or report was prepared by me or under my direct supervision and that I am a duly Registered Land Surveyor under the laws of the State of Minnesota.

Alan K. Scofield

Alan K. Scofield
Minnesota Registration No. 15473
Date: Dec 5, 1991

NO. 2297
REV 11/23/92